



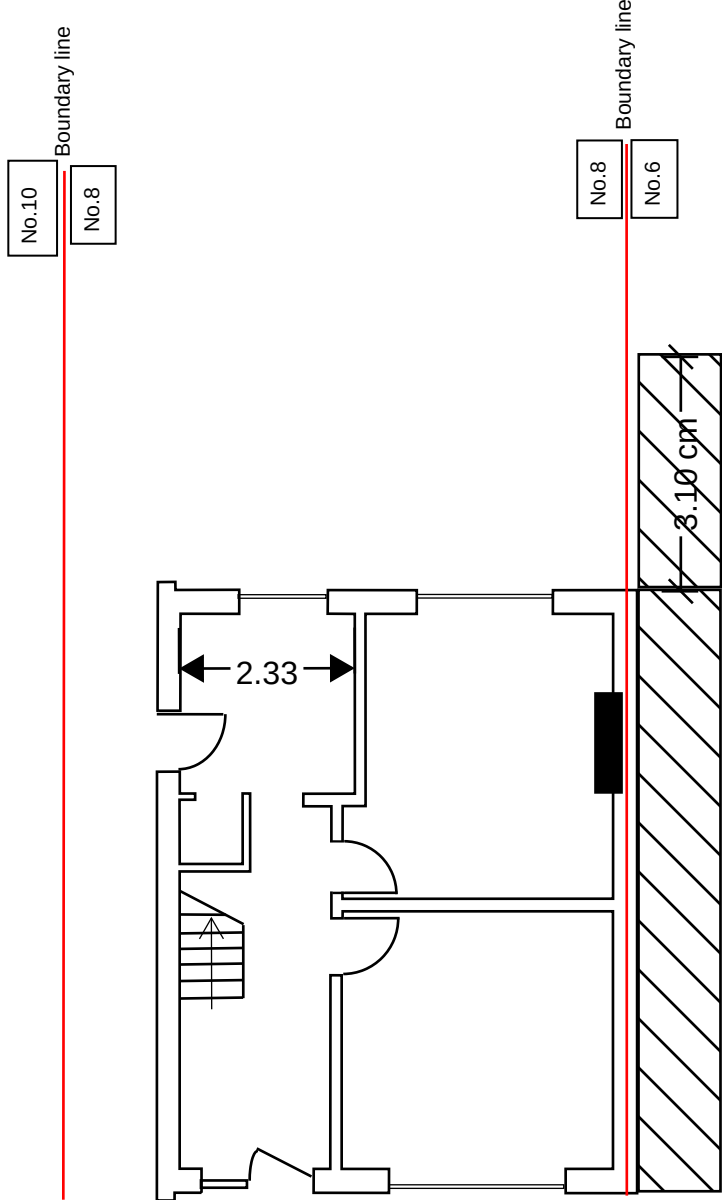

Ground Floor Existing Plan

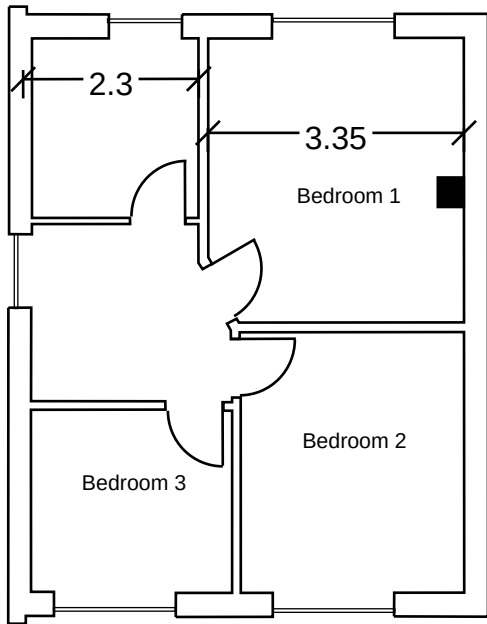

First Floor Existing Plan




Existing Roof Plan

Existing Floor Plans:
Scale 1:100 on A3




Notes:
Brickwork and roof tiles are
for illustration only.
All measurements are
approximates and to be
validated on site


Existing Floor Plans:
Scale 1:100 on A3

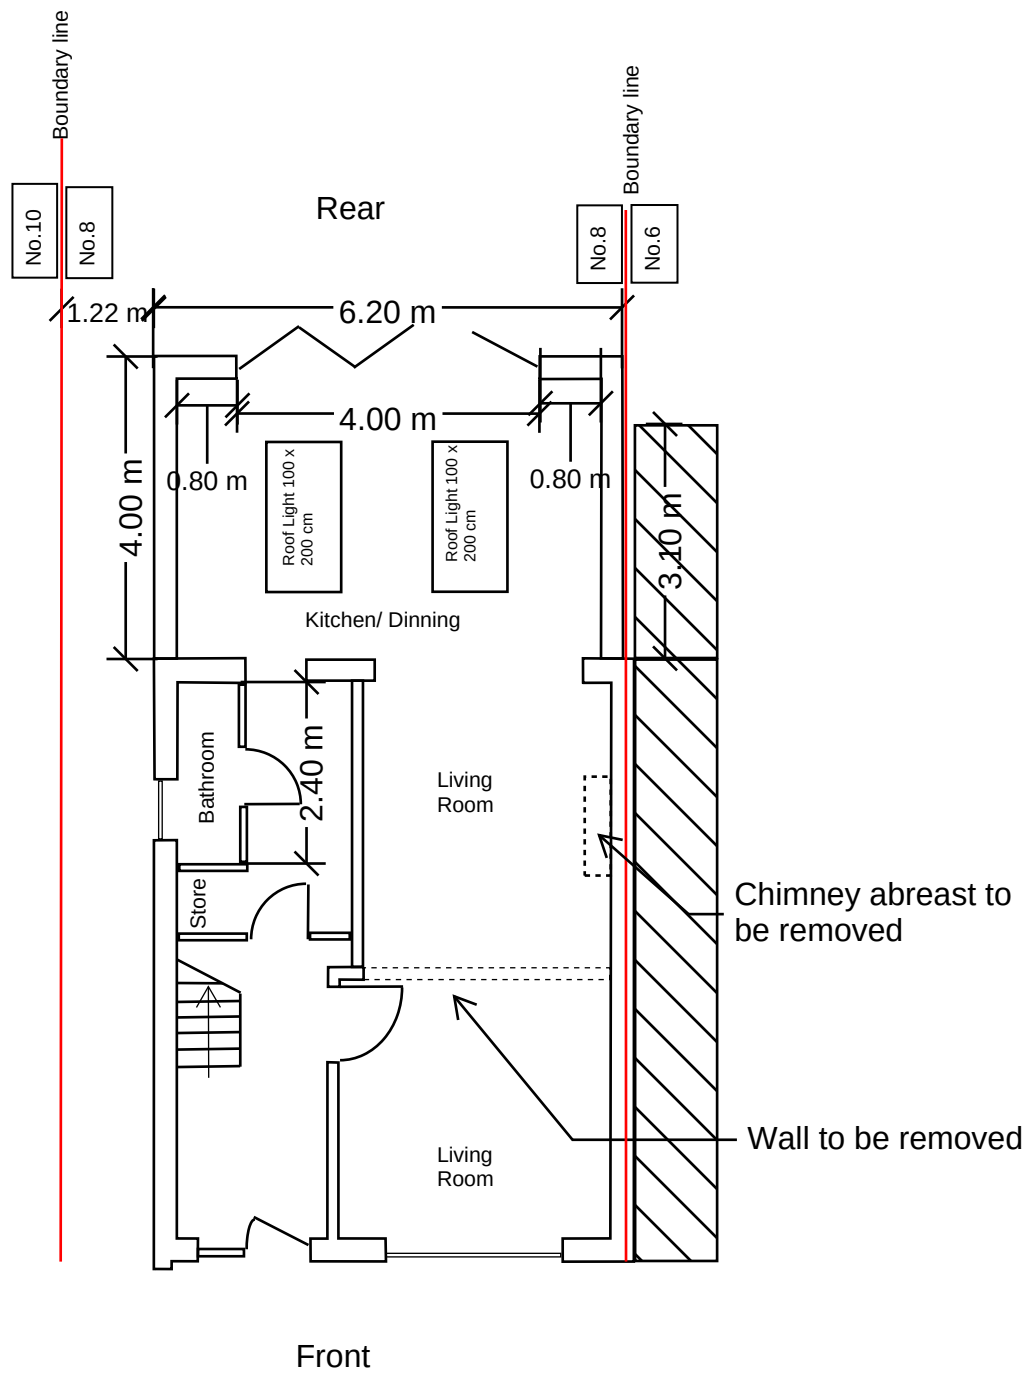

Proposed Ground Floor
Plan

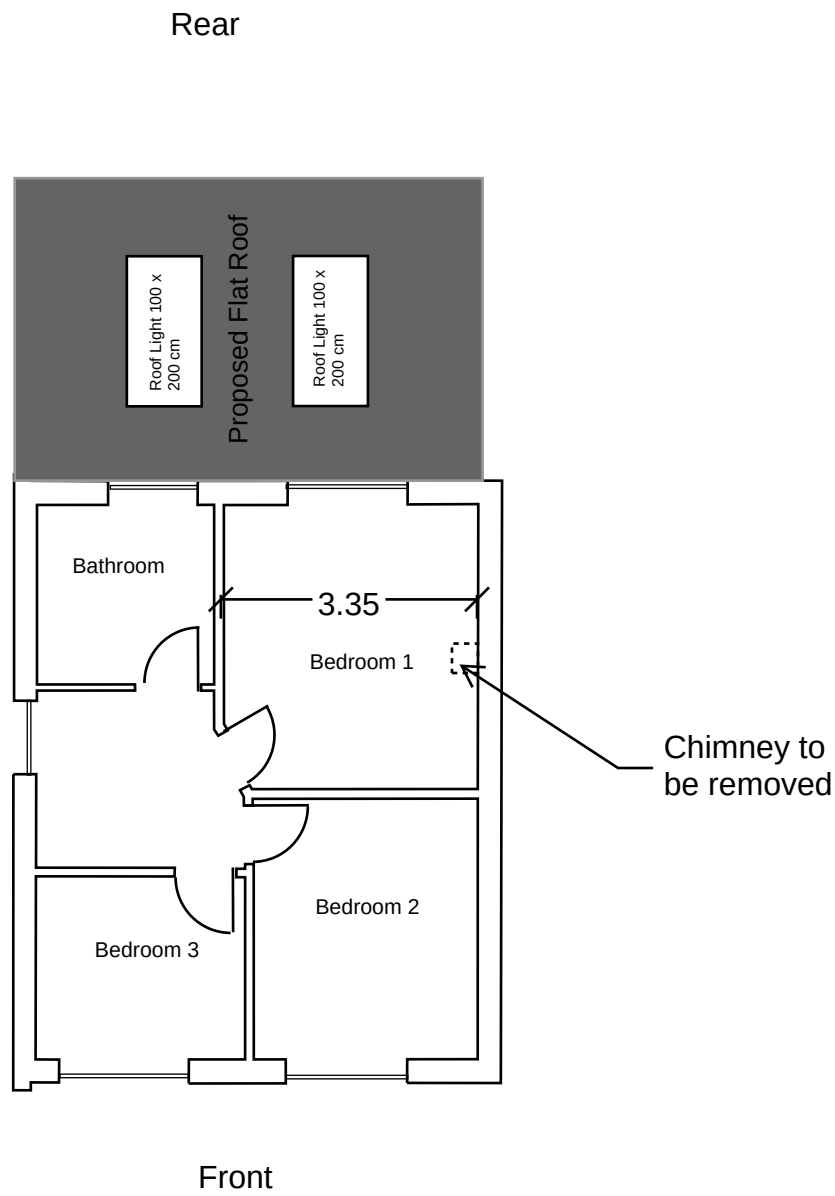





Proposed First Floor Plan

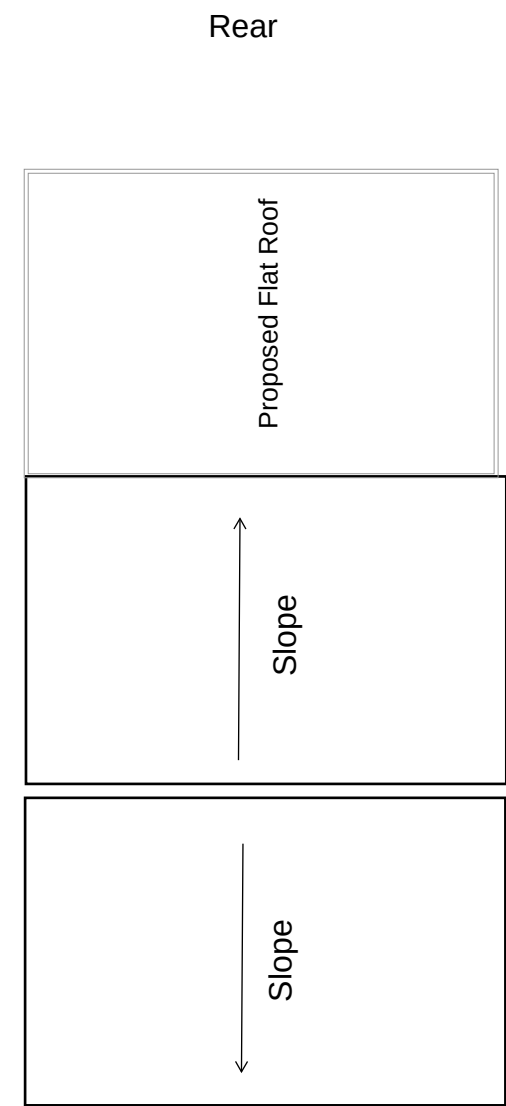

Existing Roof Plan




Notes:
All measurements are
approximates and to be
validated and confirmed on
site

Existing Elevations:
Scale 1:100 on A3

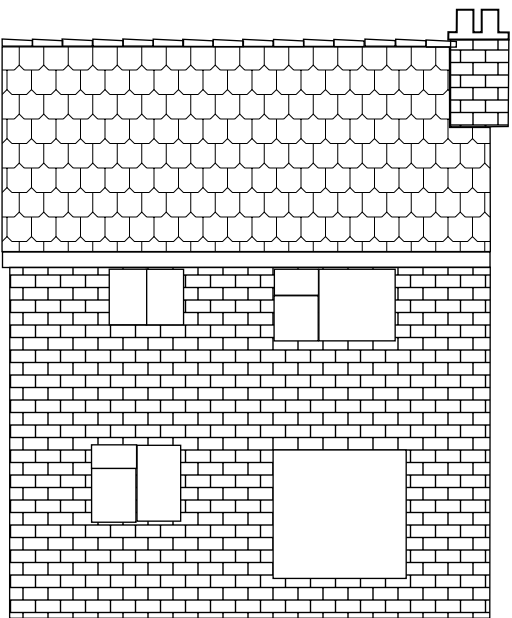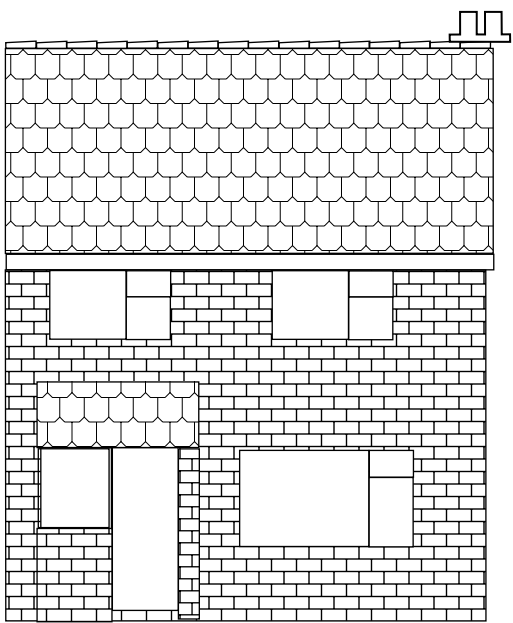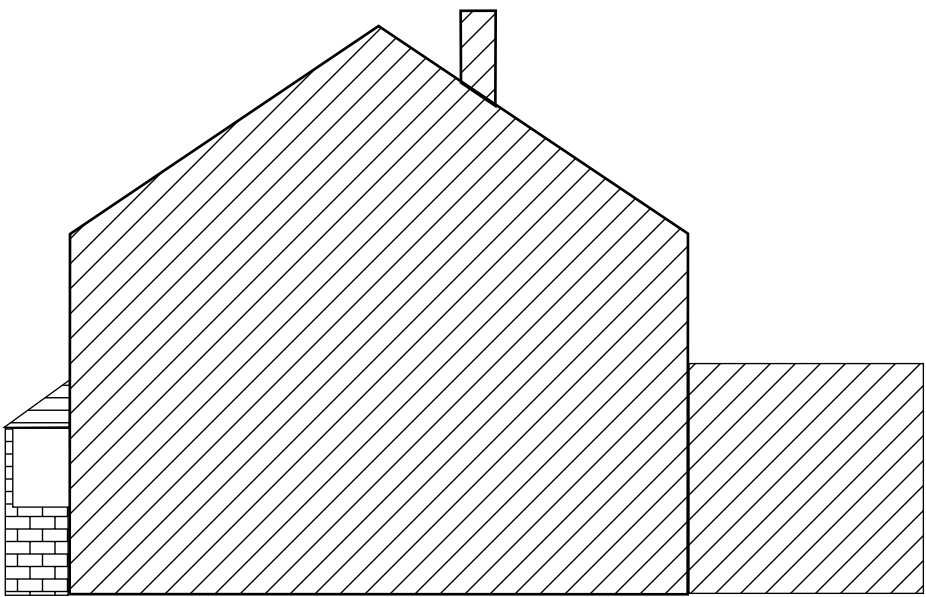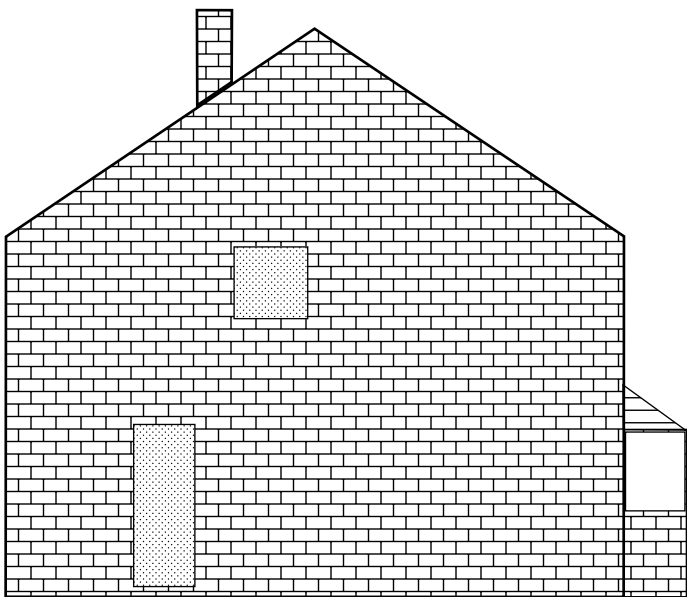

Notes:
Brickwork and roof tiles are
for illustration only.
All measurements are
approximates and to be
validated on site

Existing Elevations:
Scale 1:100 on A3

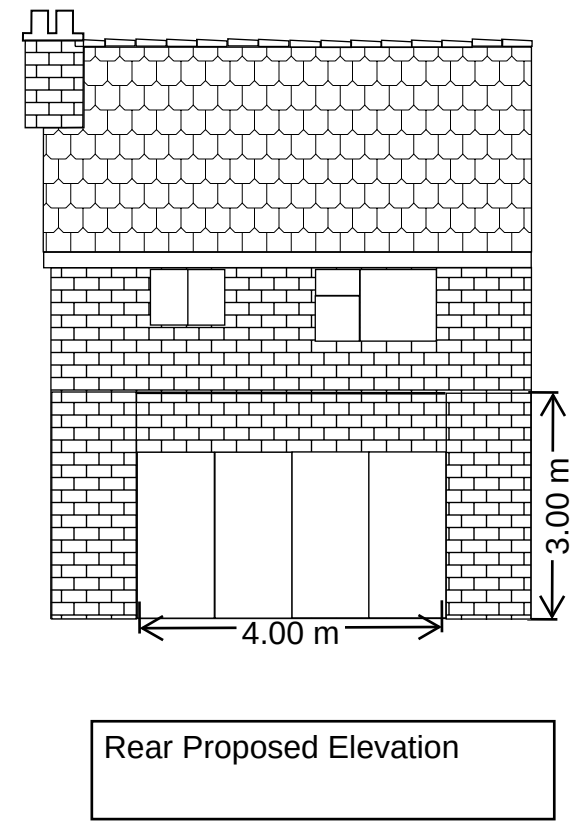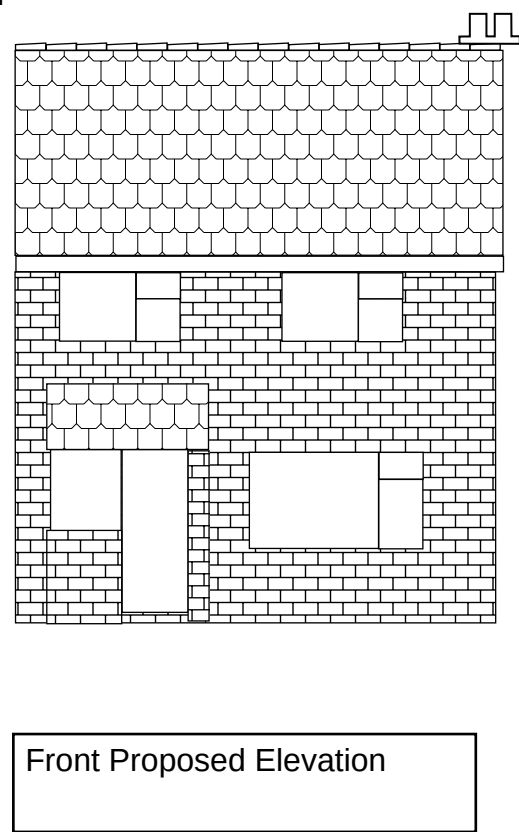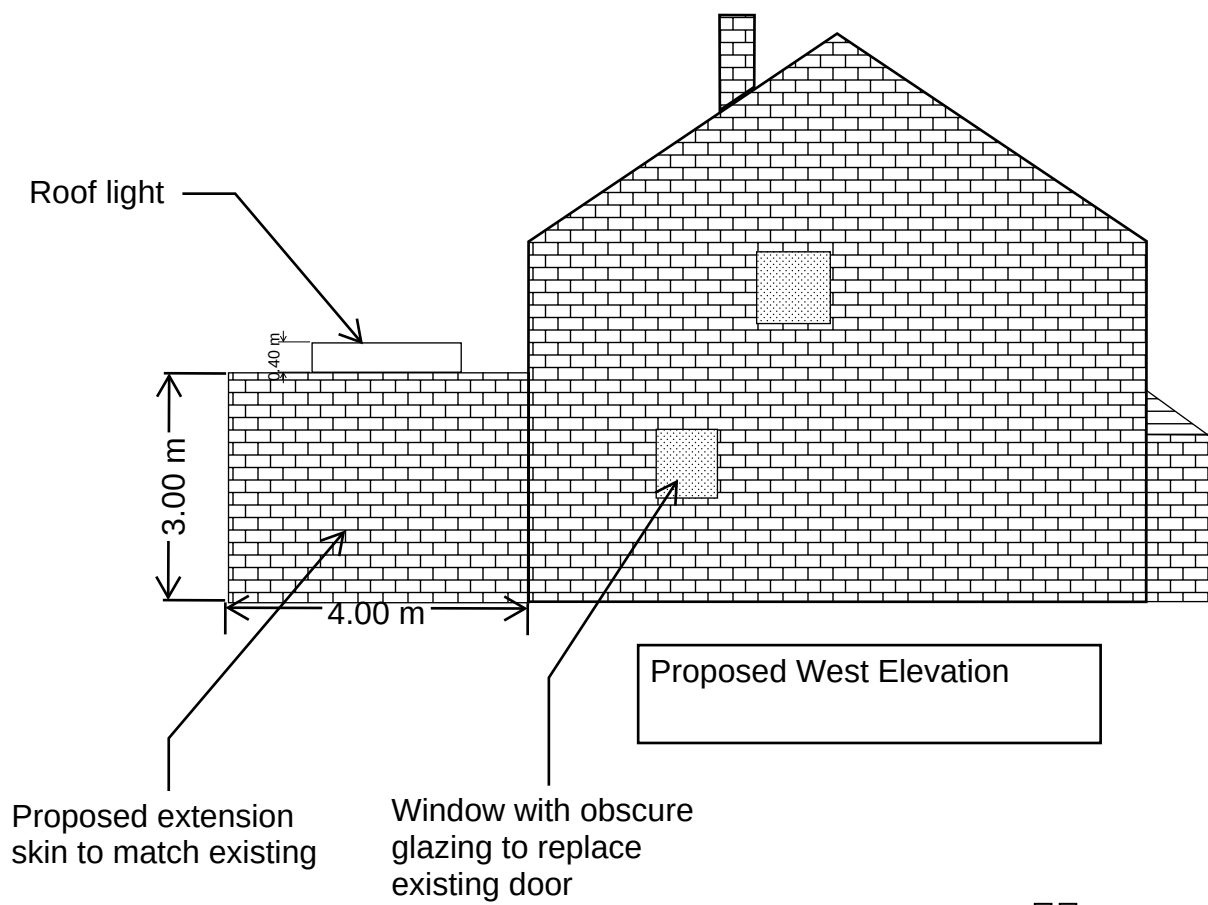

Notes:
Brickwork and roof tiles are for illustration only.
All measurements are approximates and to be validated on site