



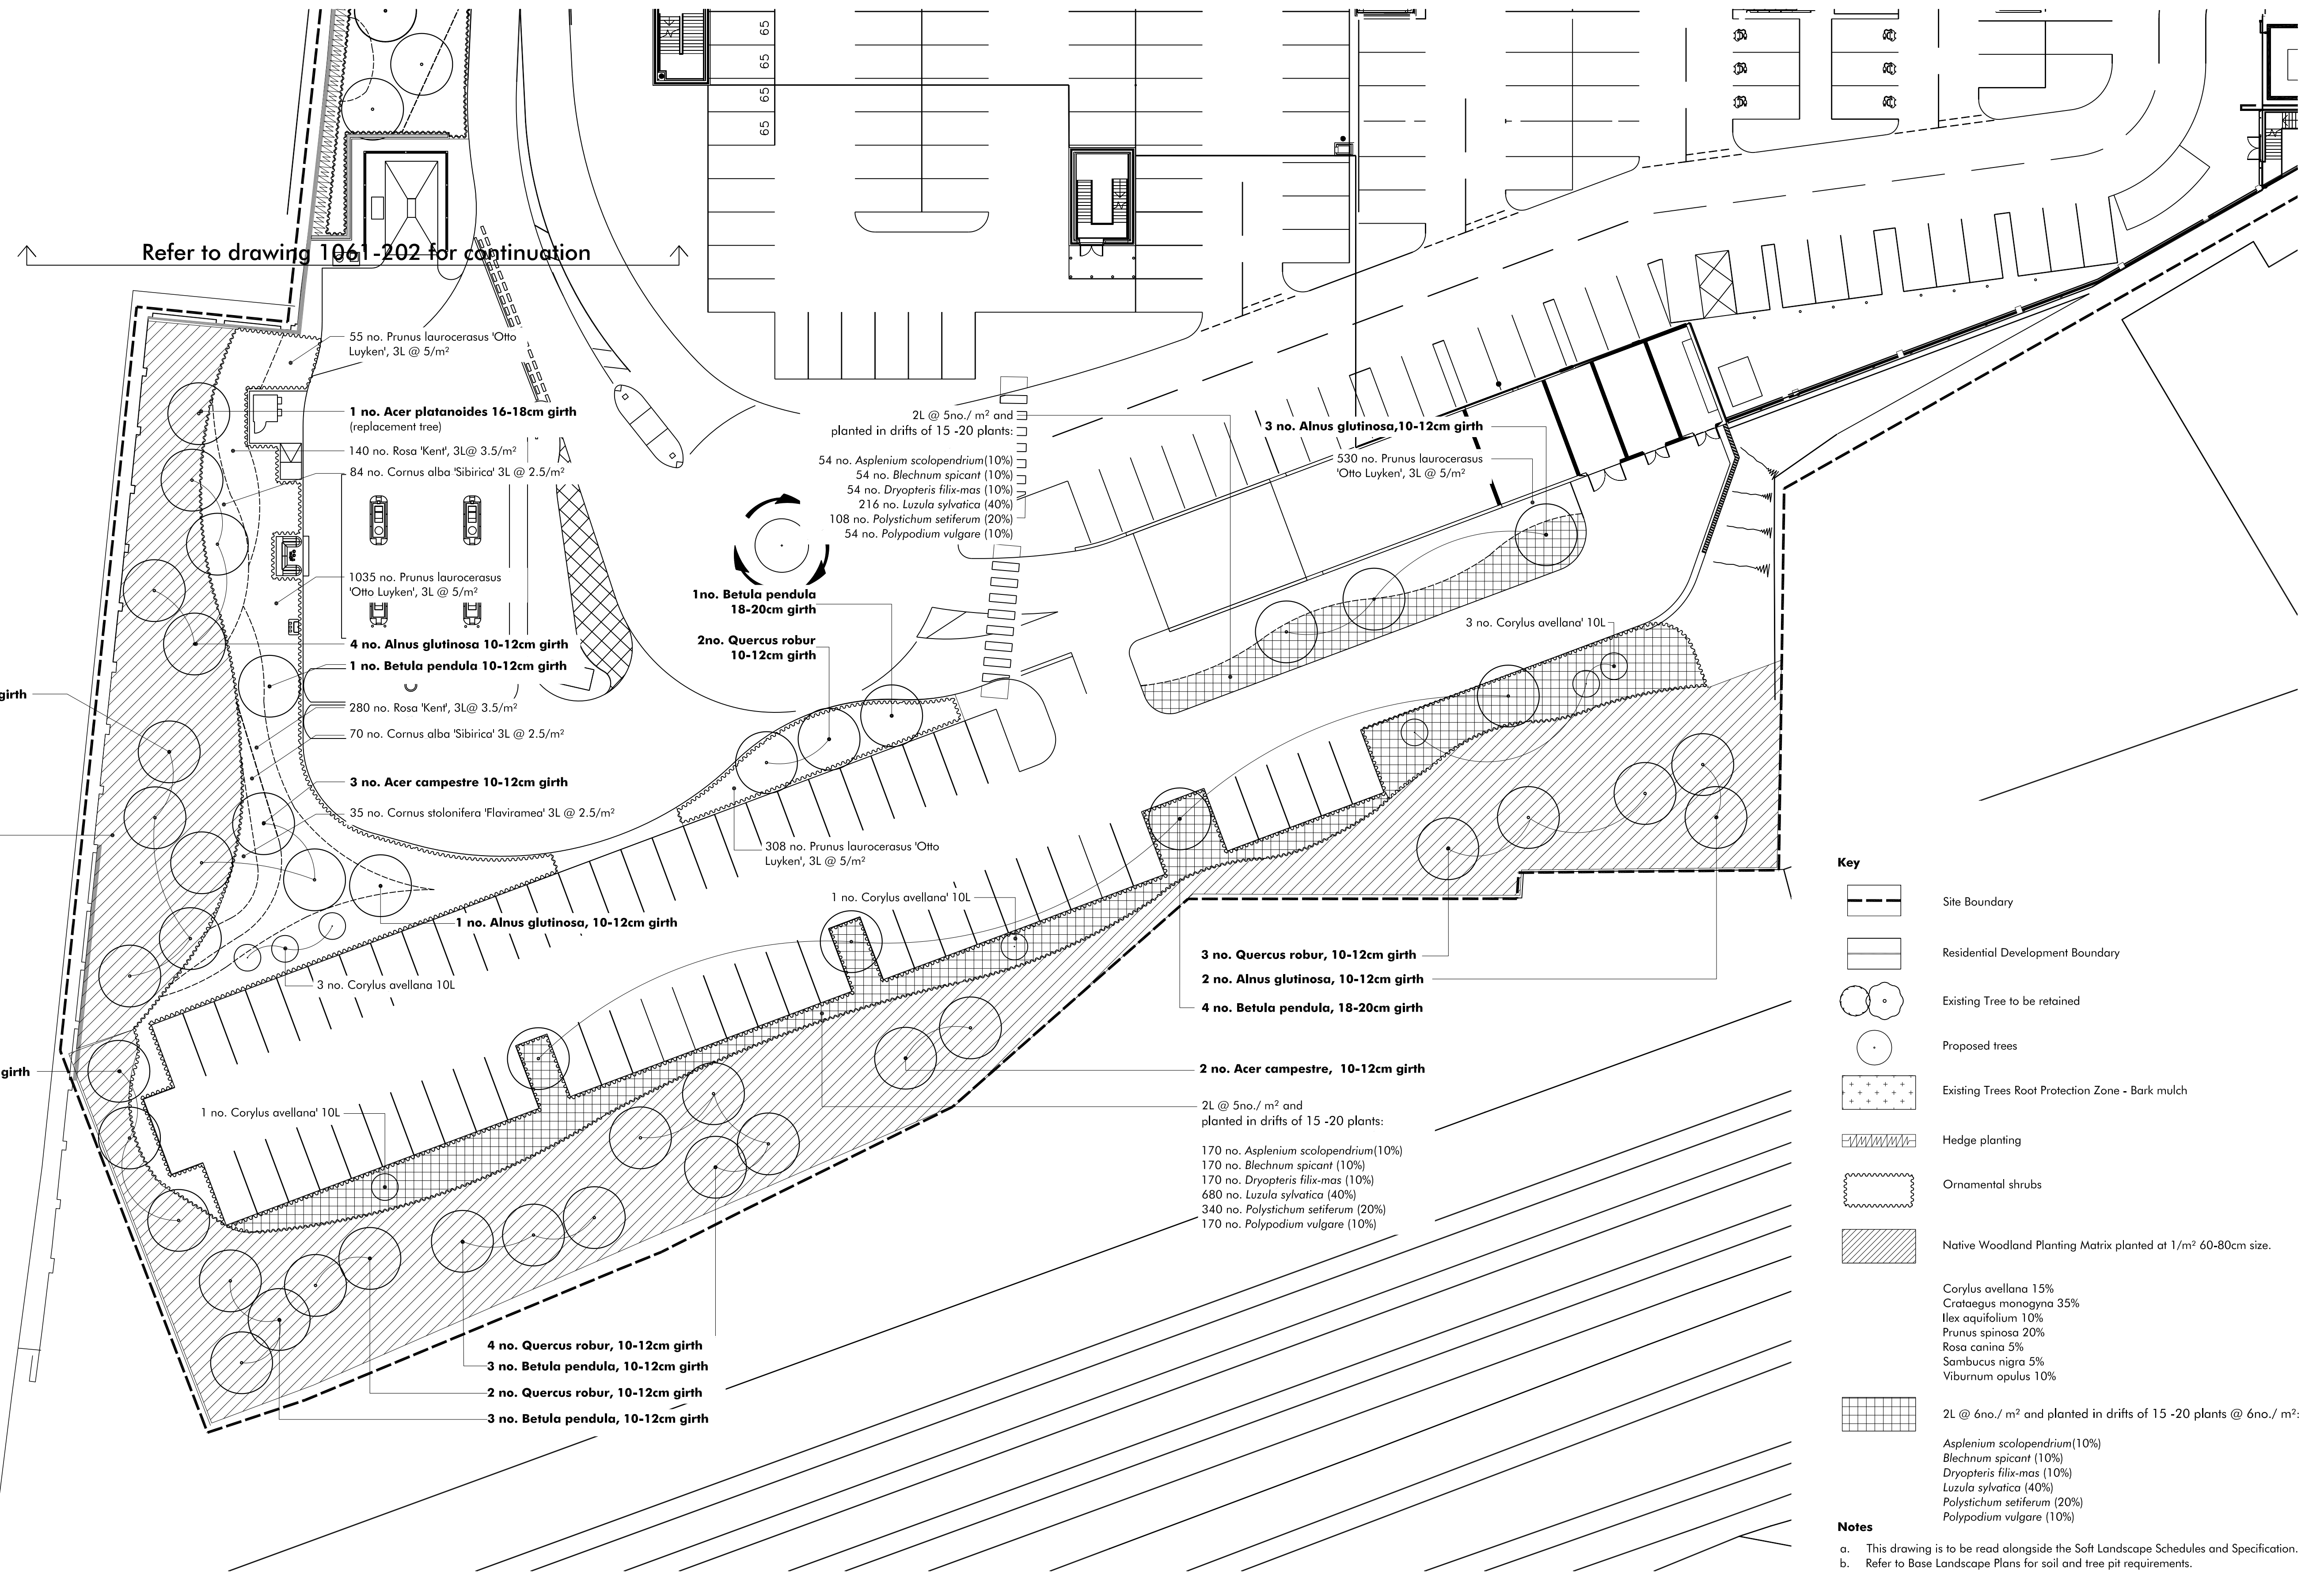

Revision	Description	Drawn by	Checked by	Date	Revision	Description	Drawn by	Checked by	Date
-	Issued for Comment	AS	GJ	10.06.2014	G	Issued for Planning. Replacement tree added.	KN	GG	24.06.2016
A	Minor amendments. Issued for Draft Tender	AS	GJ	30.06.2014					
B	Issued for Tender	AS	GJ	10.07.2014					
C	Issued for Planning	WH	GJ	01.12.2014					
D	Issued for Contract	GJ	MS	27.04.2015					
E	Construction	AP	KN	24.03.2016					
F	Issued for client review. General update of shrubs and perennials in accordance with plant availability. Changes to layout at overspill car park in accordance with 1061-303.	KN	RG	09.06.2016					

This drawing is protected by copyright. Contractors must check all dimensions on site. Only figure dimensions are to be worked from. Discrepancies must be reported to architect before proceeding.
Christopher House, 11-12 High Street, Bath, BA1 5AQ. Tel: 01225 464 690. info@macgregorsmith.co.uk

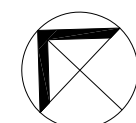

Macgregor • Smith
Landscape Architecture



project	Arla Dairy Site, Victoria Road South Ruislip	drawn by	GJ
status	Planning	checked by	IG
title	Planting Plan PFS Area	date	09.01.14
Xref	xref	scale	1:250 @A1
drawing No	1061-203	revision	G