



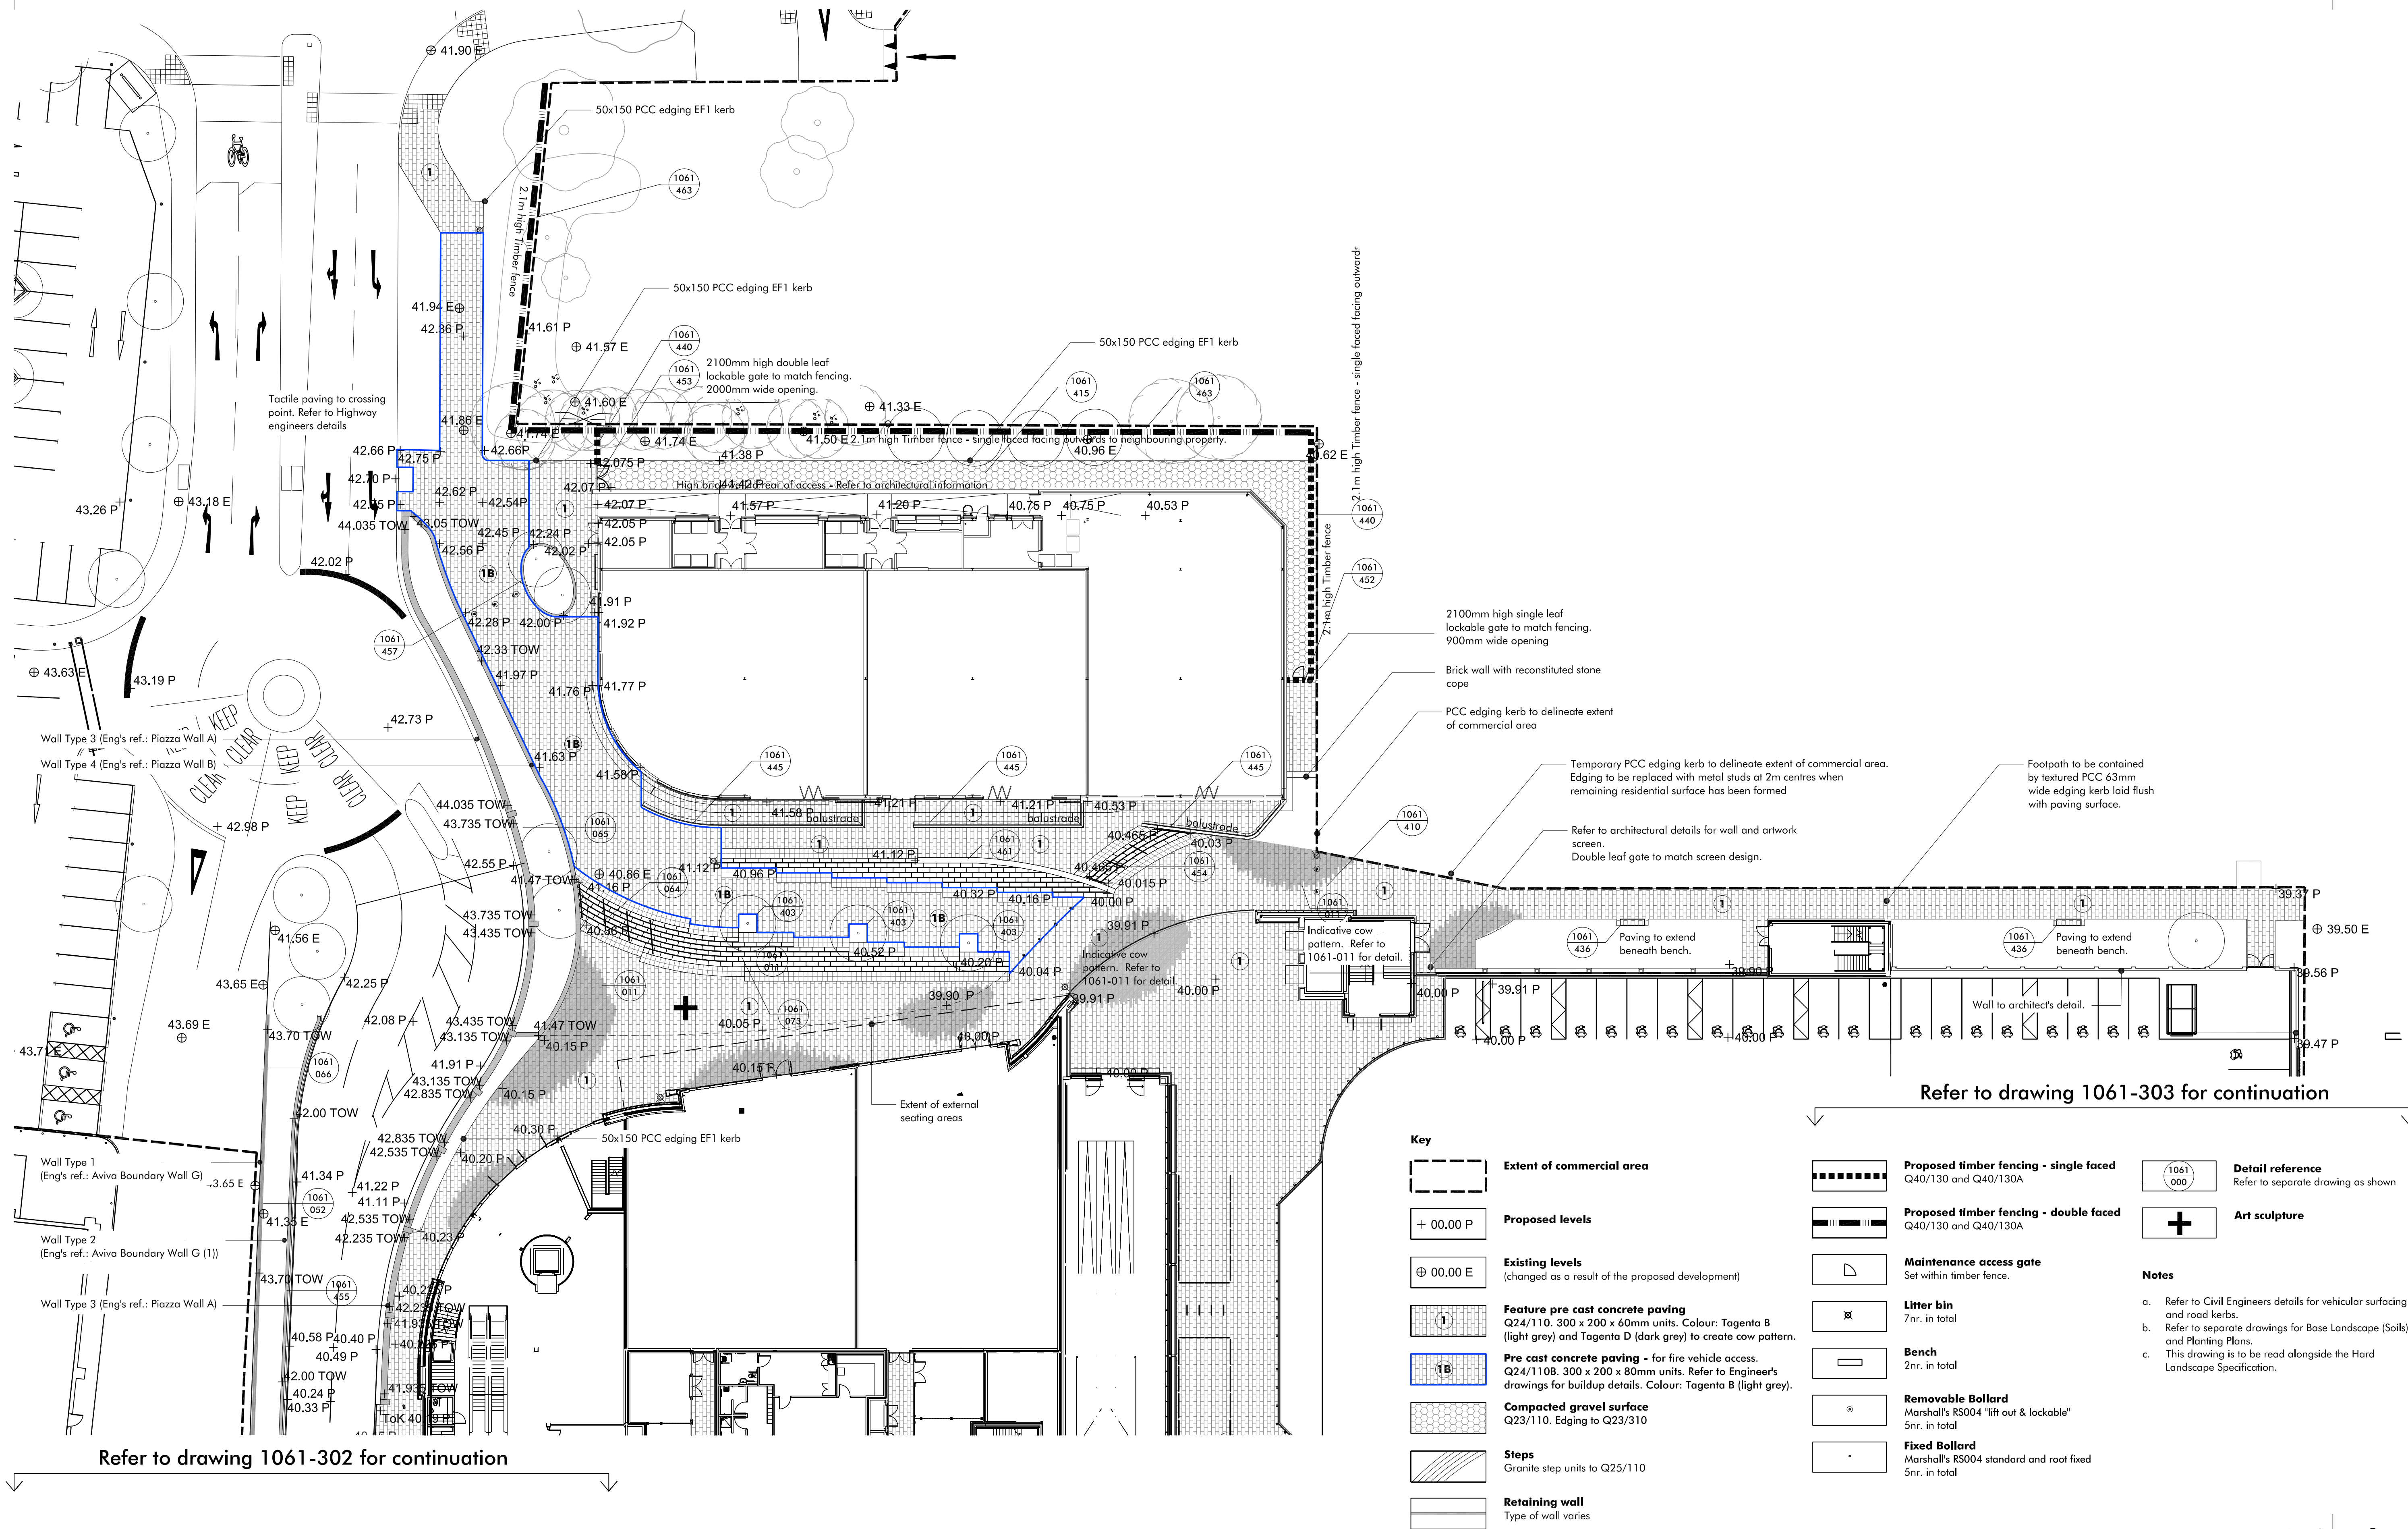

Rev	Description	Drawn by	Checked by	Date	Rev	Description	Drawn by	Checked by	Date
-	Issued for Draft Tender	GJ	IG	30.06.2014	H	Issued for Construction. Bollards removed.	KN	RG	16.05.2016
A	Issued for Tender	GJ	IG	10.07.2014	I	Issued for Construction. Kerb alignment updated behind unit 1 to 3 to DLA drawing. Detail tags updated.	AP	KN	25.05.2016
B	Updated to incorporate Sbd Comments	WH	GJ	05.12.2014					
C	Updated to incorporate DLA Comments	WH	GJ	15.01.2015					
D	References to details shown	WH	GJ	04.02.2015	J	Issued for client review. Trees along entrance moved to Aviva boundary. Entrance timber fence height increased. Change of planter shape at Unit 1. Change in unit size to fire access route. Giallo colour amended to Tagenta B. Cow pattern illustrated as per DAS.	KN	RG	09.06.2016
E	Issued for Contract	GJ	MS	27.04.2015	M		KN	GG	24.06.2016
F	Issued for Construction	KN	RG	13.05.2016					
G	Re-issued for Costing.	KN	RG	16.05.2016					

This drawing is protected by copyright. Contractors must check all dimensions on site. Only figure dimensions are to be worked from. Discrepancies must be reported to architect before proceeding.
Christopher House, 11-12 High Street, Bath, BA1 5AQ Tel:01225 464 690 Fax:01225 429 962 enquiries@macgregor-smith.co.uk

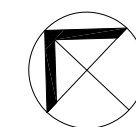

Macgregor • Smith Landscape Architecture				
project	Arla Dairy Site, Victoria Road South Ruislip	drawn by	AS	
status	Planning	checked by	IG	
title	Hard Landscape Plan 1 of 3	date	09.01.14	
Xref	arch-sk109-bound	scale	1:250 @A1	
drawing No	1061-301	revision	M	