



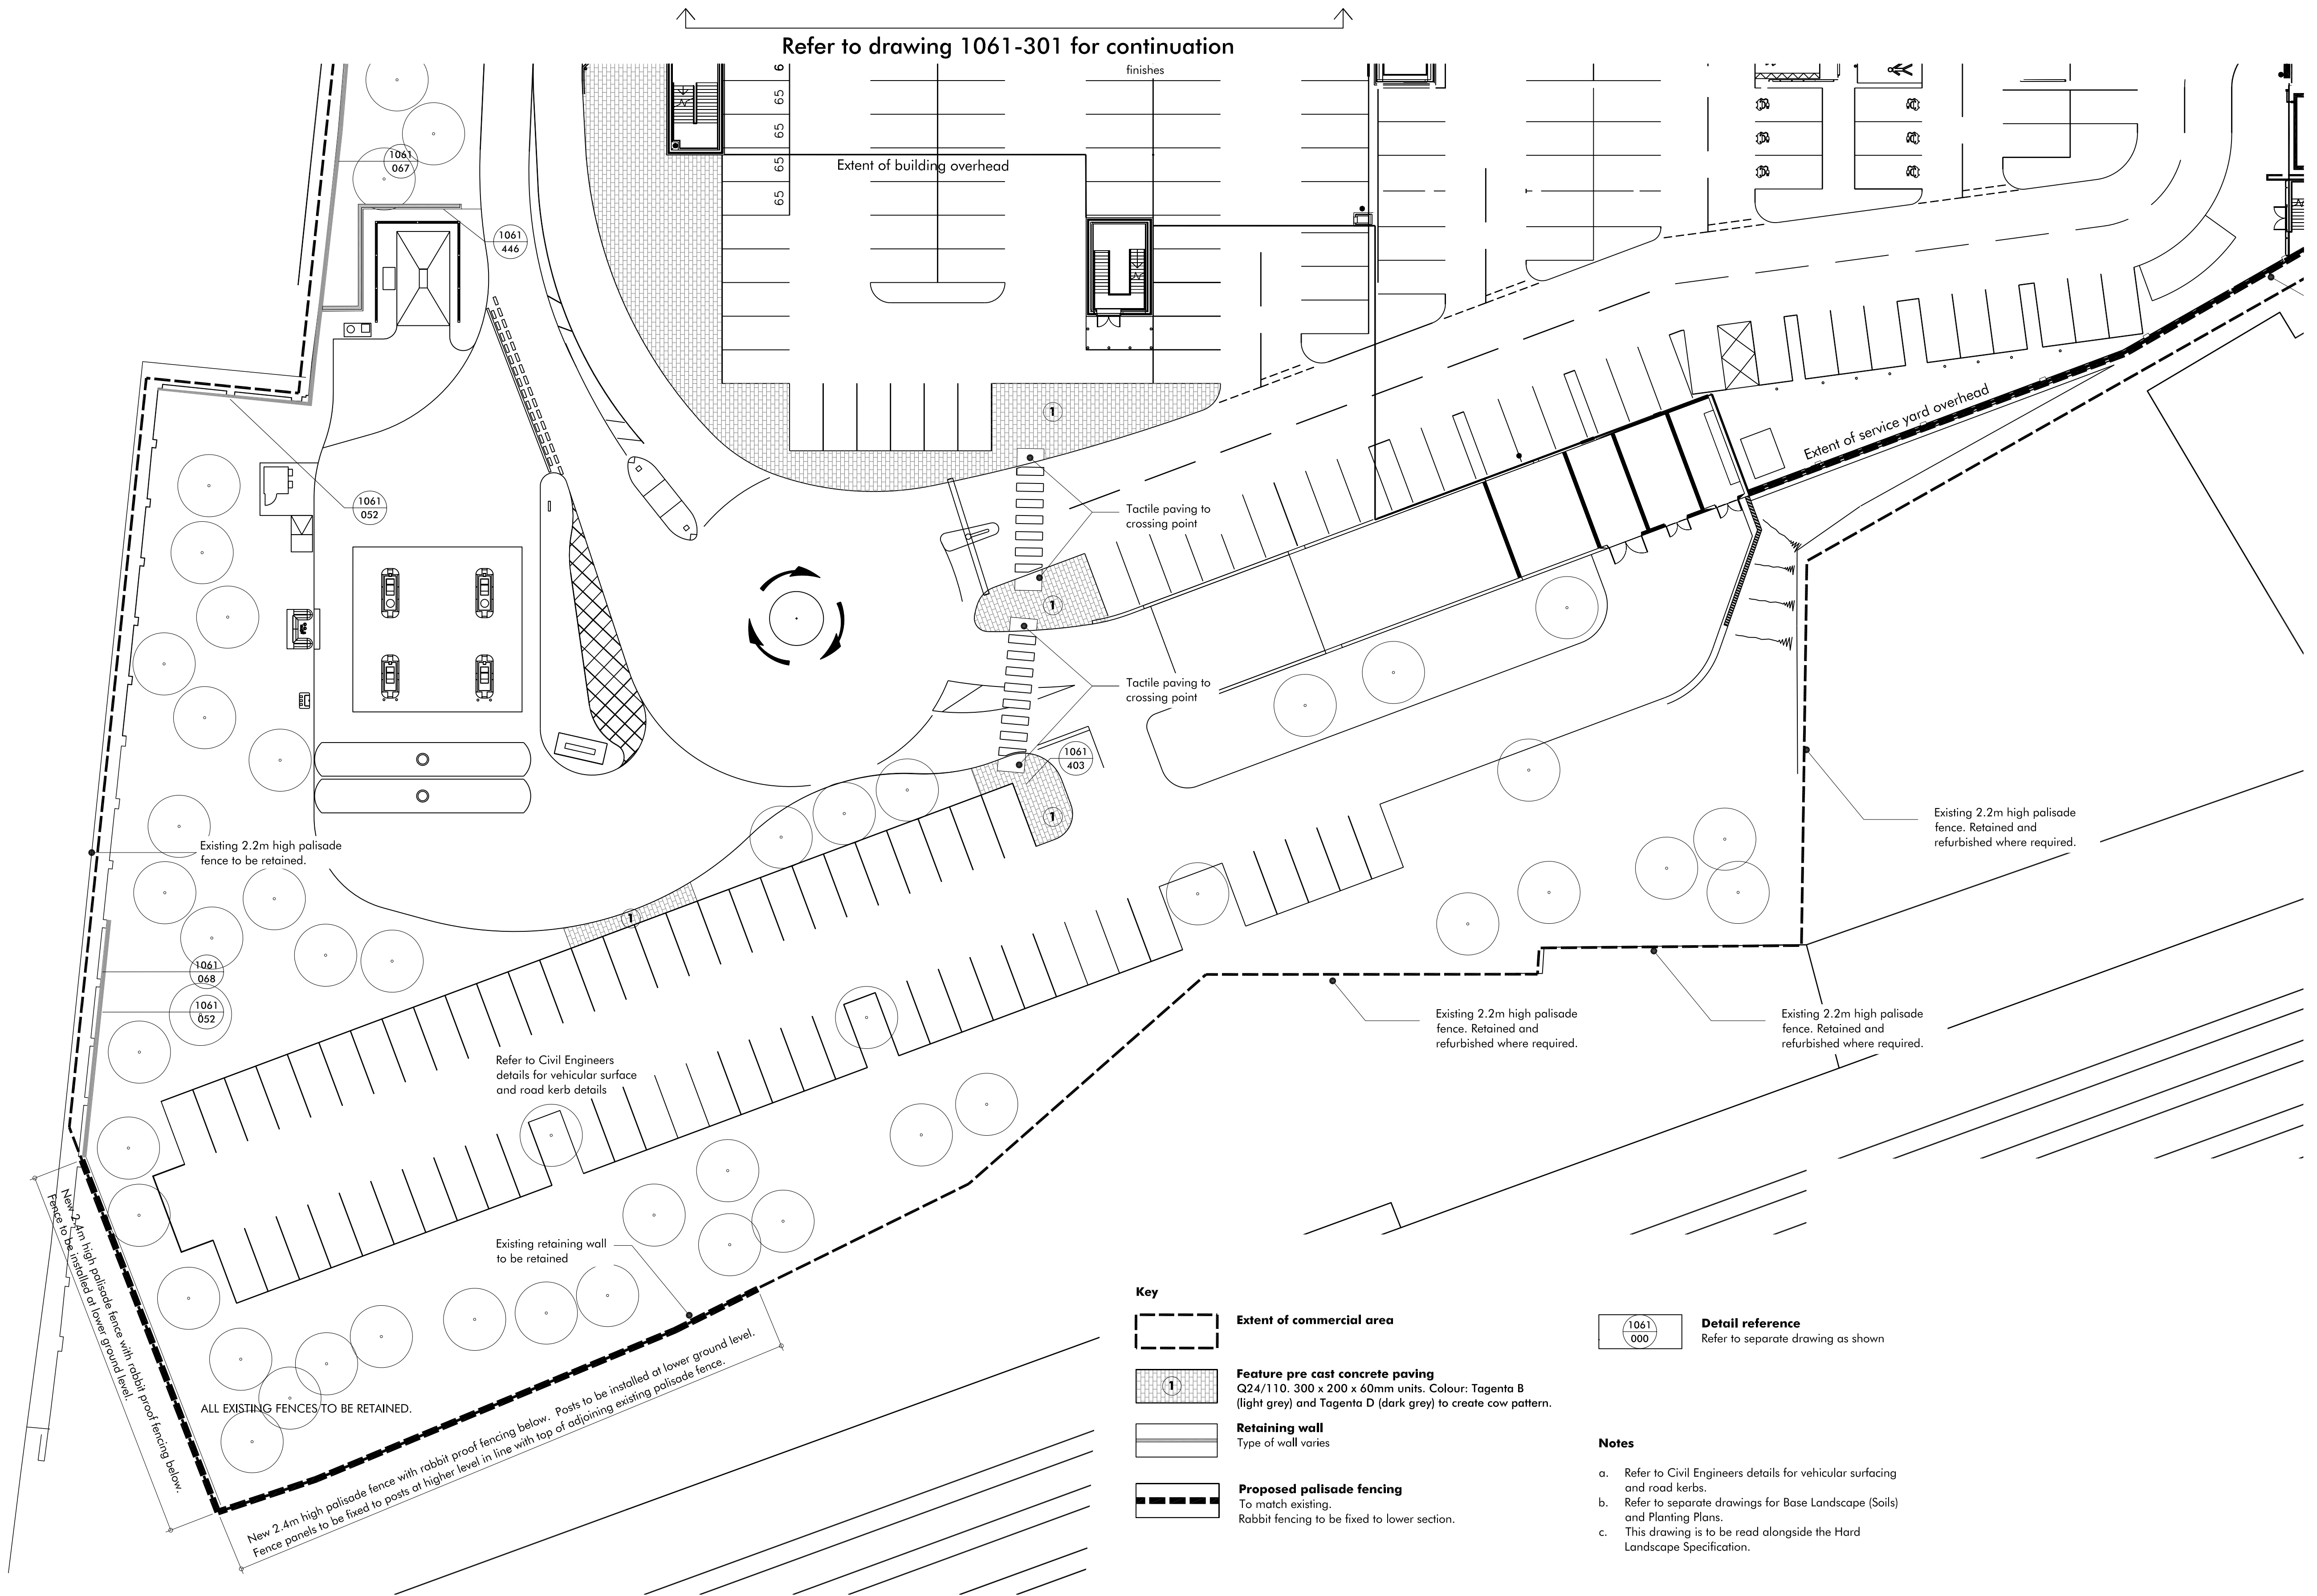

Revision	Description	Drawn by	Checked by	Date	Revision	Description	Drawn by	Checked by	Date
-	Issued for Draft Tender	GJ	IC	30.06.2014	G	Issued for Construction. Levels omitted, refer to DLA drawings.	AP	KN	25.05.2016
A	Issued for Tender	IG	IC	10.06.2014					
B	Updated to incorporate SbD Comments	WH	GJ	05.12.2014	H	Issued for client review. Giallo colour amended to Tagenta B. Paving band direction changed. Layout configuration to overspill car park.	KN	RG	09.06.2016
C	Updated to incorporate DLA Comments	WH	GJ	15.01.2015					
D	References to details shown	WH	GJ	04.02.2015					
E	Issued for Contract	GJ	MS	27.04.2015					
F	Issued for Construction	KN	RG	13.05.2016	I	Issued for Planning. Car park layout updated in accordance with Architect's dwg. Palisade fence increased in height from 2.1m to 2.4m.	KN	GG	24.06.2016

This drawing is protected by copyright. Contractors must check all dimensions on site. Only figure dimensions are to be worked from. Discrepancies must be reported to architect before proceeding.
Christopher House, 11-12 High Street, Bath, BA1 5AQ. Tel:01225 464 690 Fax:01225 429 962 enquiries@macgregor-smith.co.uk

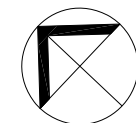

Macgregor • Smith Landscape Architecture			
project	Arla Dairy Site, Victoria Road South Ruislip	drawn by	AS
status	Planning	checked by	IG
title	Hard Landscape Plan 3 of 3	date	09.01.14
Xref	arch-sk109-bound	scale	1:250 @A1
drawing No	1061-303	revision	I