


This Drawing is the property of DDA M&E Building Services Consultant Engineers. It must not be reproduced in whole or in part, nor be design used without prior written consent.
This Drawing & associated documents are STRICTLY Private & Confidential & should not be discussed with anyone other than members of the Design Team.
Do Not Scale From This Drawing

REVISIONS				
Rev	Date	By	Details	
A	09/05/13	NB	INFORMATION	
B	24/11/15	NB	UPDATED IN LINE WITH LATEST BUILDING LAYOUT.	
C	12/05/16	NB	PV LOCATION INDICATED.	
D	12/05/16	NB	REFRIGERATION PACK WEIGHT AMENDED. PLANT LOCATIONS AMENDED TO SUIT REVERSED PENETRATION POSITIONS.	

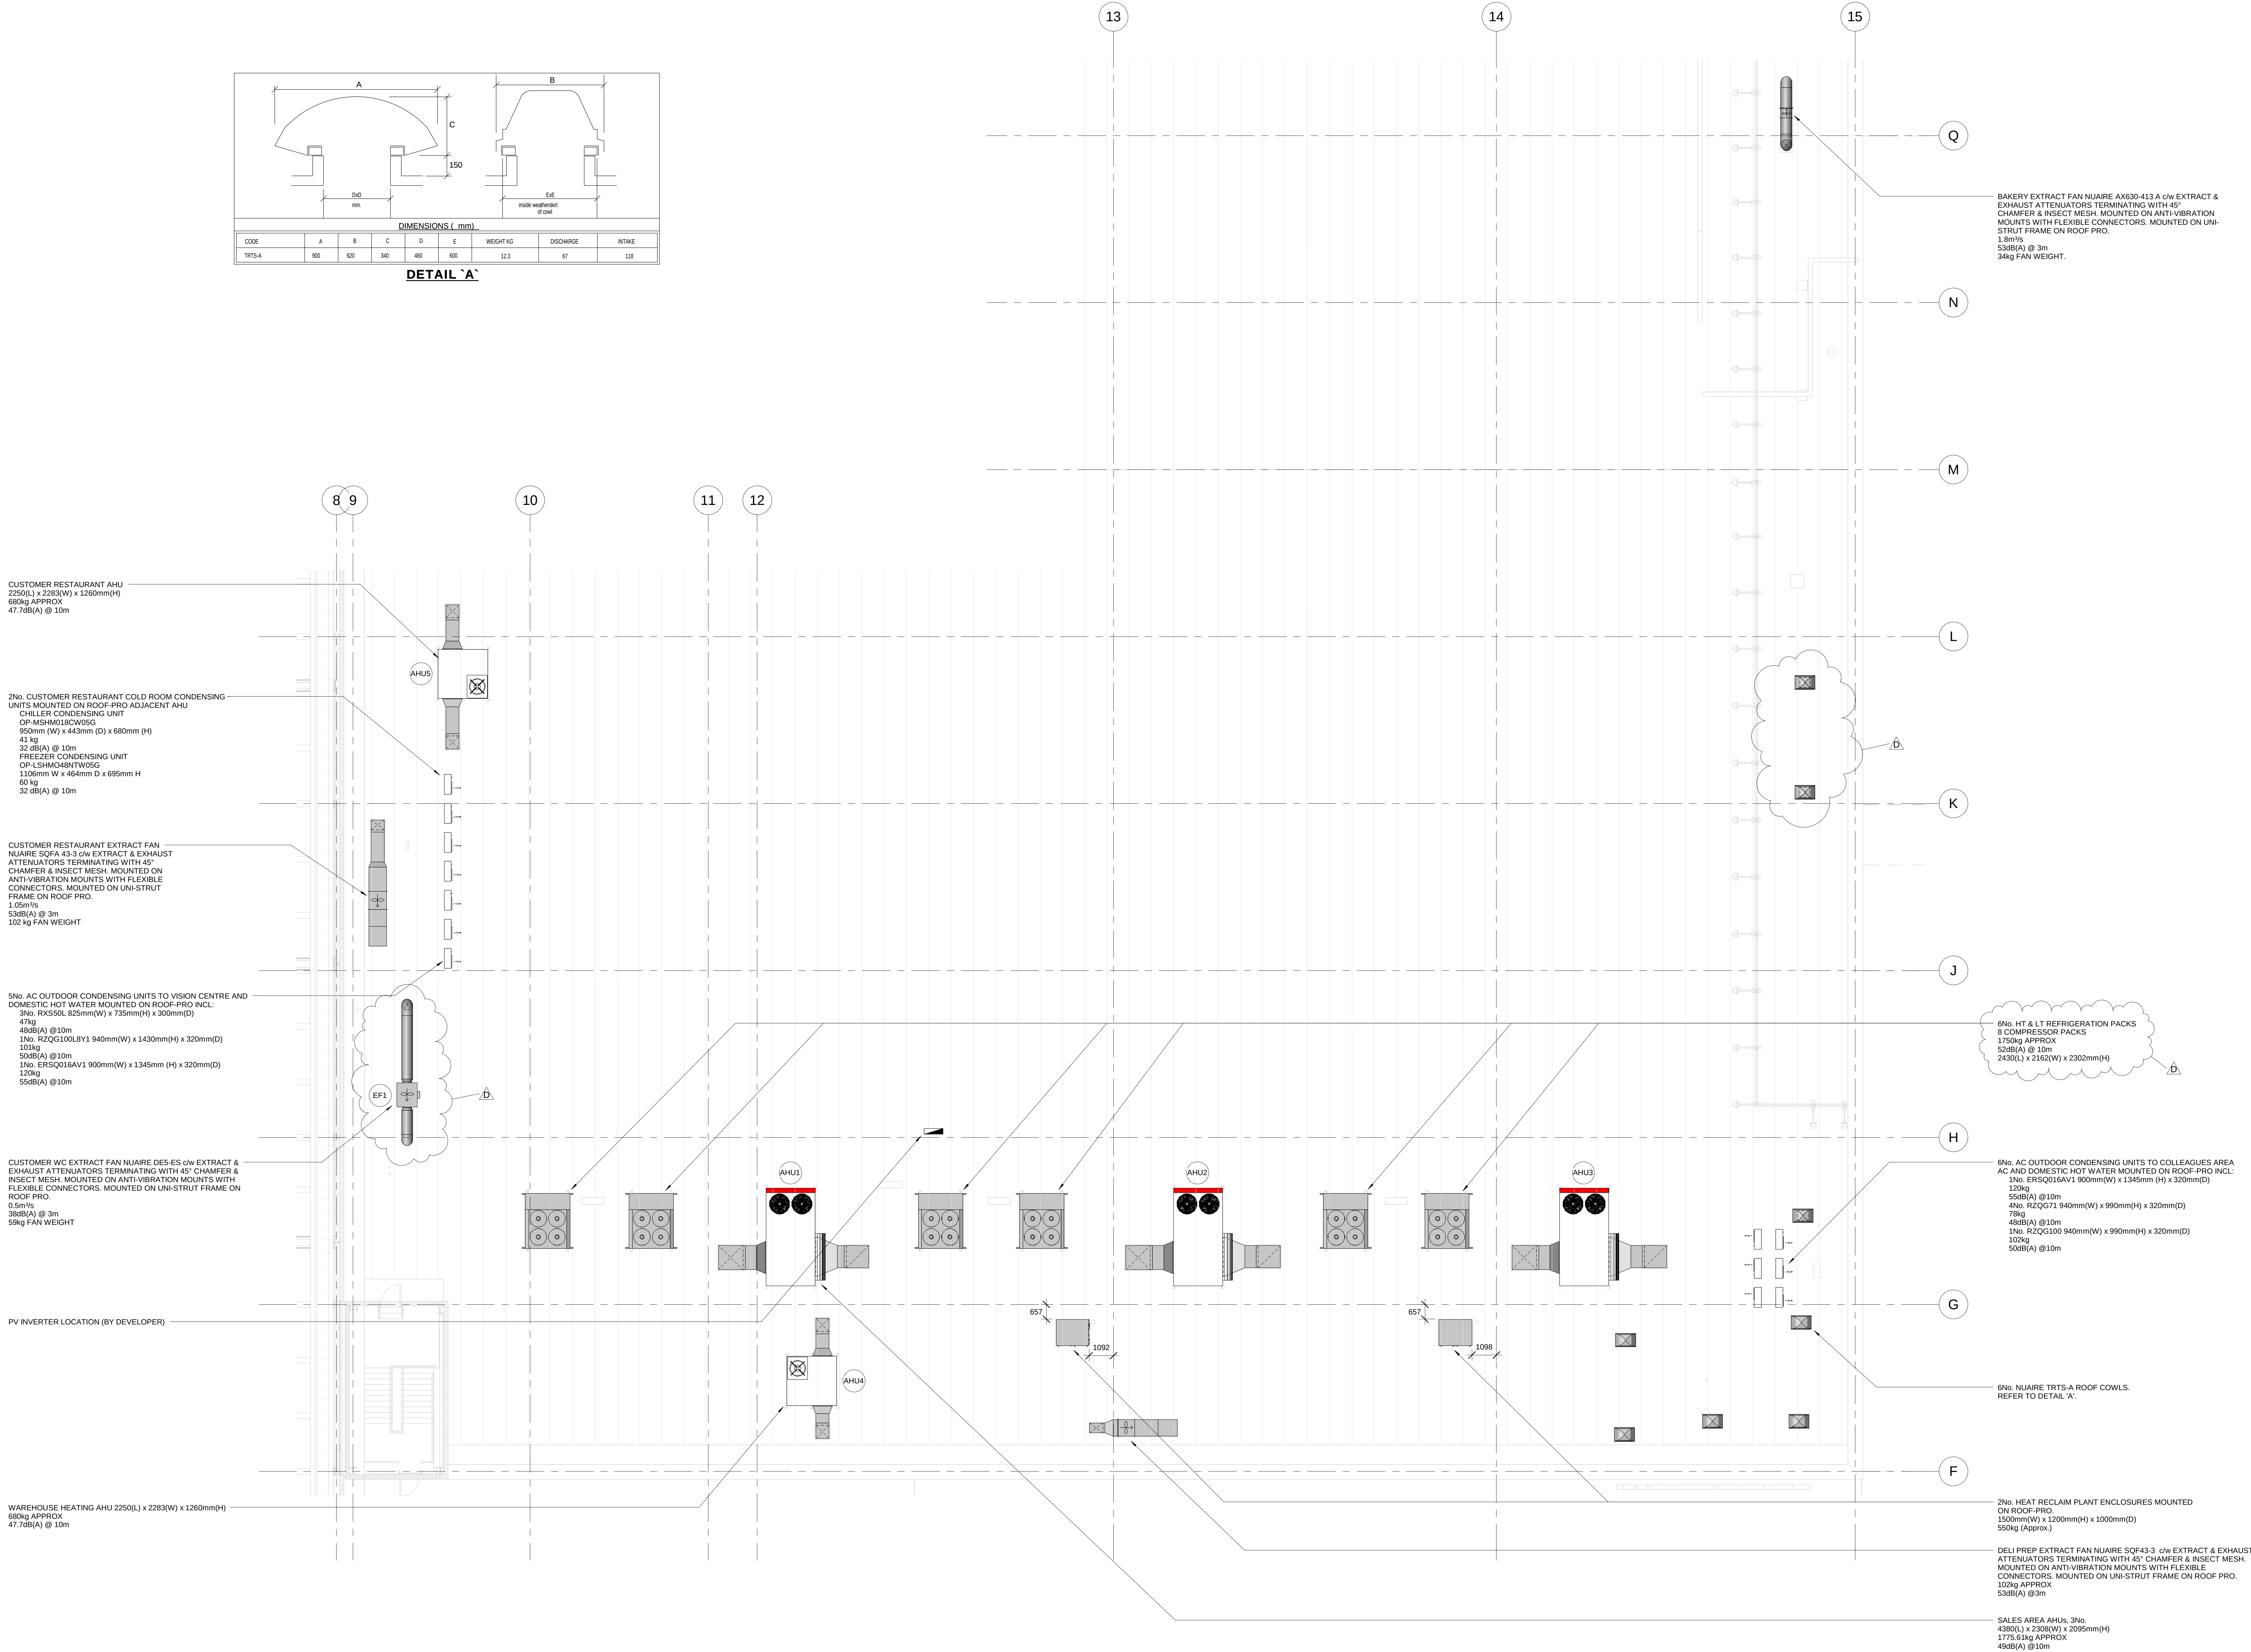

PLANNING

ASDA
SAVING YOU MONEY EVERY DAY

SHELL 2015

STORE DEVELOPMENT DEPT.

Asda House, Southbank
Great Wilson Street,
Leeds LS11 5AD.
Tel: (0113) 2454545
Fax: (0113) 2418709

IF IN DOUBT PLEASE ASK

STORE

ASDA SOUTH RUISLIP

DRAWING TITLE

ROOF MOUNTED PLANT
LAYOUT

DRAWN NB/RC
CHECKED NB

SCALE 1 : 100 @ A0

DATE 21/11/14

SHEET No. -

DRAWING No. 15/2402/ PLANT01 REV D