
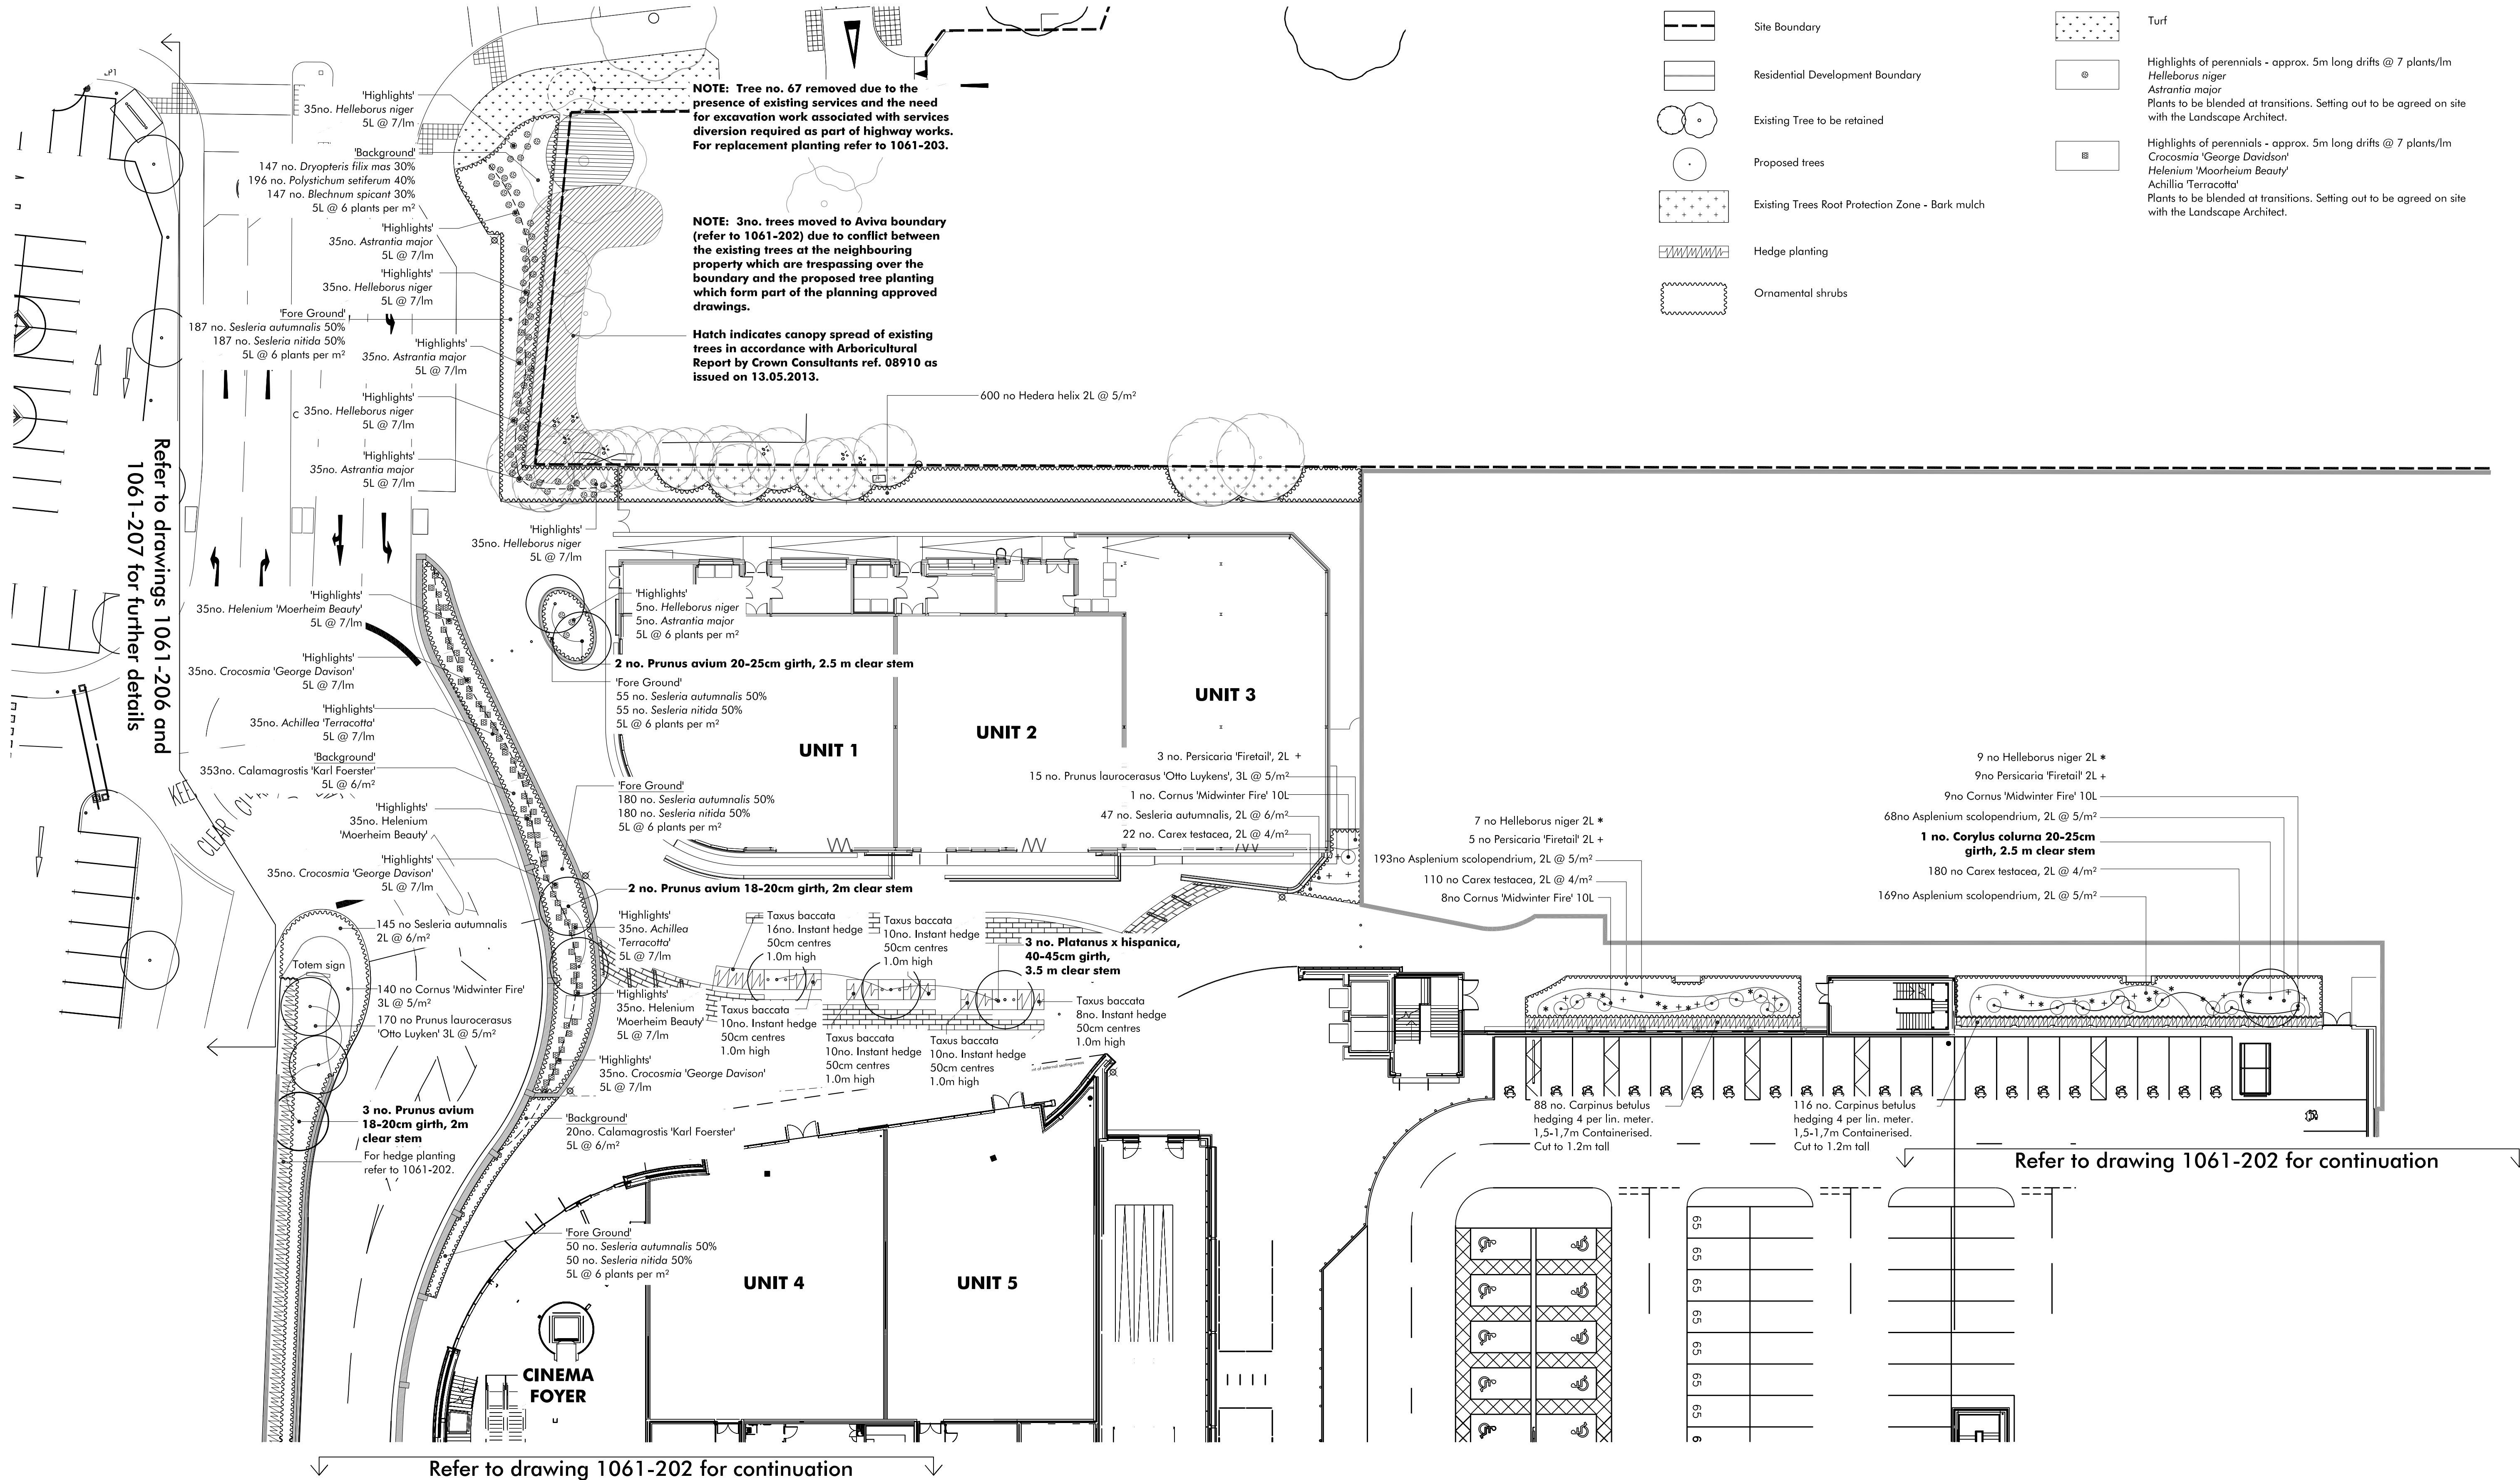


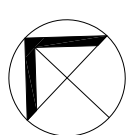

Macgregor • Smith Landscape Architecture														
Revision	Description	Drawn by	Checked by	Date	Revision	Description	Drawn by	Checked by	Date	Revision	Description	Drawn by	Checked by	Date
-	Issued for Comment	AS	GJ	10.06.2014	G	Issued for client review. Amendments to planting at main entrance.	KN	RG	13.06.2016	L	Record Issue for O&M Manuals	KS	RG	28.10.2016
A	Minor amendments. Issued for Draft Tender	AS	GJ	30.06.2014						M	Record Issue for O&M Manuals	IN	RG	02.12.2016
B	Issued for Planning	AS	GJ	10.07.2014	H	Issued for planning. Removed tree at entrance replaced as shown in 1061-203.	KN	GG	24.06.2016	N	Record Issue for O&M Manuals	IN	RG	09.12.2016
C	Issued for Contract	WH	GJ	01.12.2014	I	Issued for planning. Planting amended along main entrance route. Hedges added.	BM	RG	26.07.2016	O	Record Issue for O&M Manuals	IN	RG	21.12.2016
D	Issued for Contract	GJ	MS	27.04.2015	J	Issued for construction. Changes to hedge layout by roundabout. NO change in numbers.	KN	RG	23.08.2016	P	Issued for Planning. Adjustment to location of Totem Sign.	RM	JC	13.02.2017
E	Construction	AP	KN	24.03.2016										
F	Issued for client review. 3no. trees at entrance moved to Aviva boundary. General update of shrubs and perennials in accordance with plant availability.	KN	RG	09.06.2016	K	Issued for Planning-Condition 7. Replacement of tree planting and adjustments to tree positions	KS	RG	25.10.2016					

05m10m20m

1:250 @A1

project	Arlo Dairy Site, Victoria Road South Ruislip	drawn by	GJ
status	For Planning	checked by	IG
title	Planting Plan Plaza	date	09.01.14
Xref	xref	scale	1:250 @A1
drawing No	1061-201	revision	P