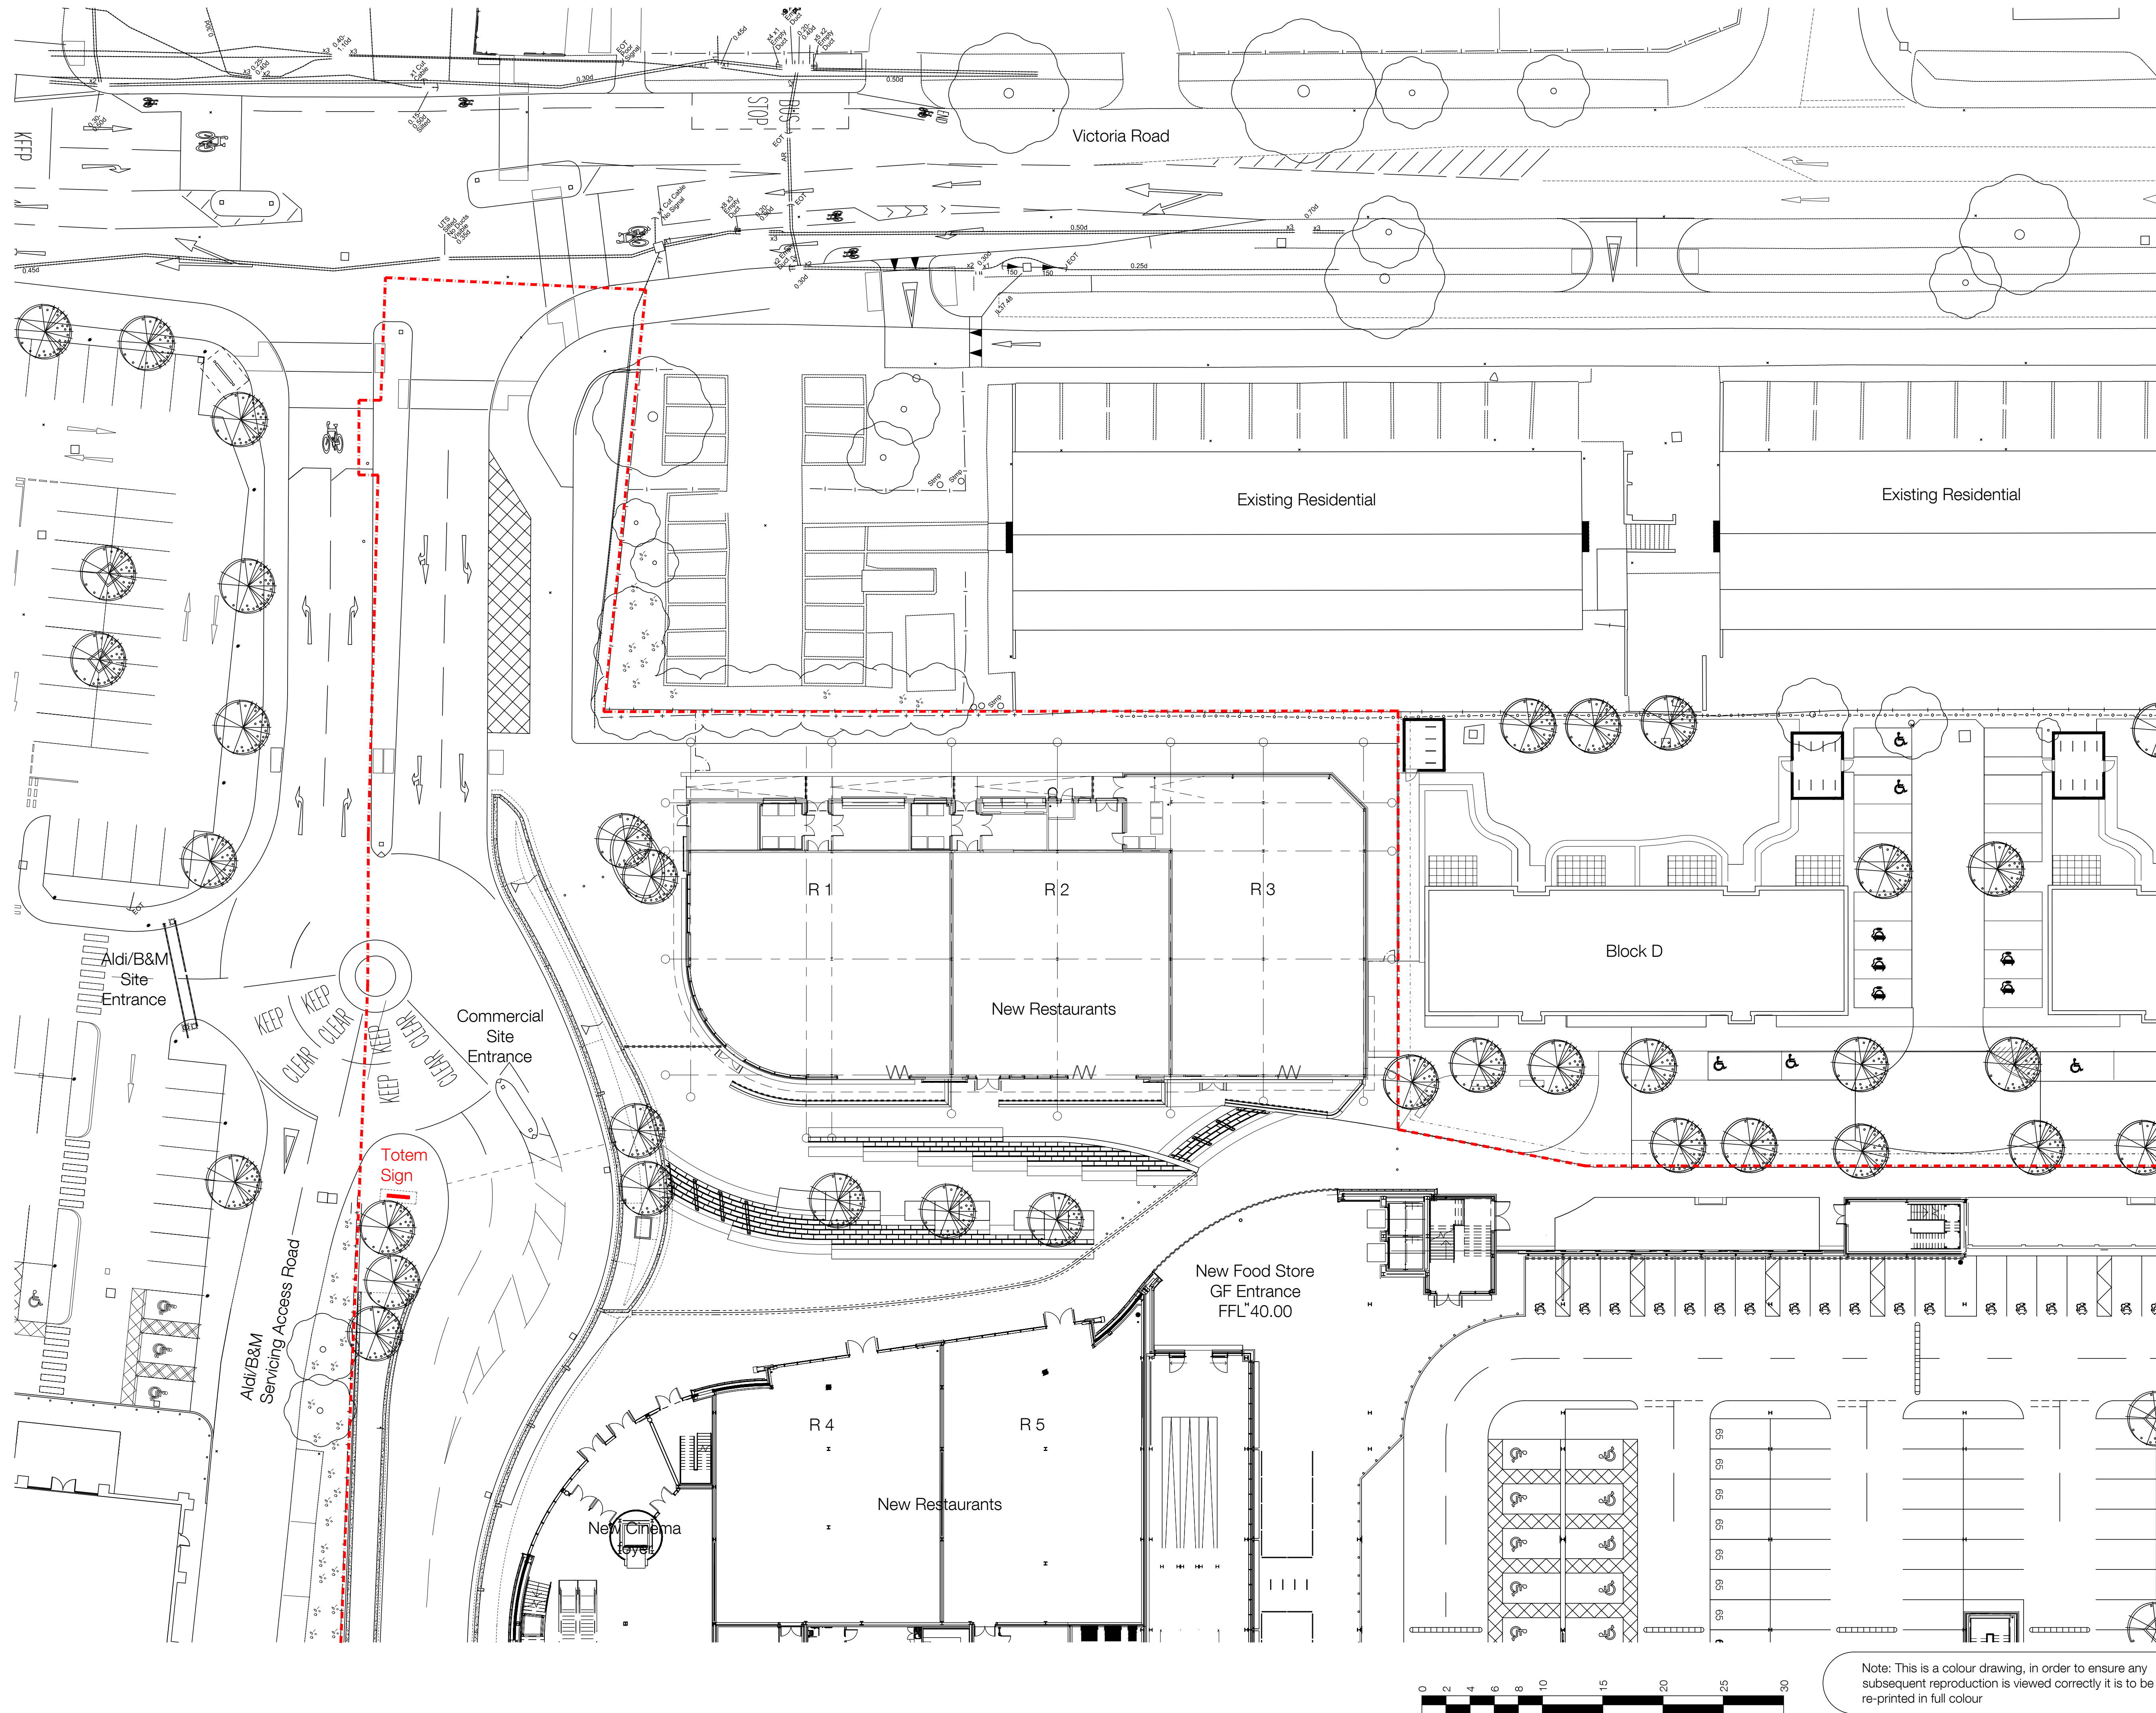


FOR PLANNING

DLA ARCHITECTURE
www.dla-architecture.co.uk
55 St Pauls Street
LEEDS LS1 2TE
T : 0113 887 3100 E : info@dl-architecture.co.uk

PROJECT
SOUTH RUISLIP
ALBEMARLE DEVELOPMENTS LTD
TITLE
TOTEM LOCATION PLAN

SCALE
1:250 @ A1
DATE
08/02/17

DRAWN
DB
REVIEWED
CC

DRAWING NO
2013-056/SK845
REVISION
-

FILE PATH
T:\2013\2013-056\CAD\05-Autocad\Drawg\SK845

Note: This is a colour drawing, in order to ensure any subsequent reproduction is viewed correctly it is to be re-printed in full colour