



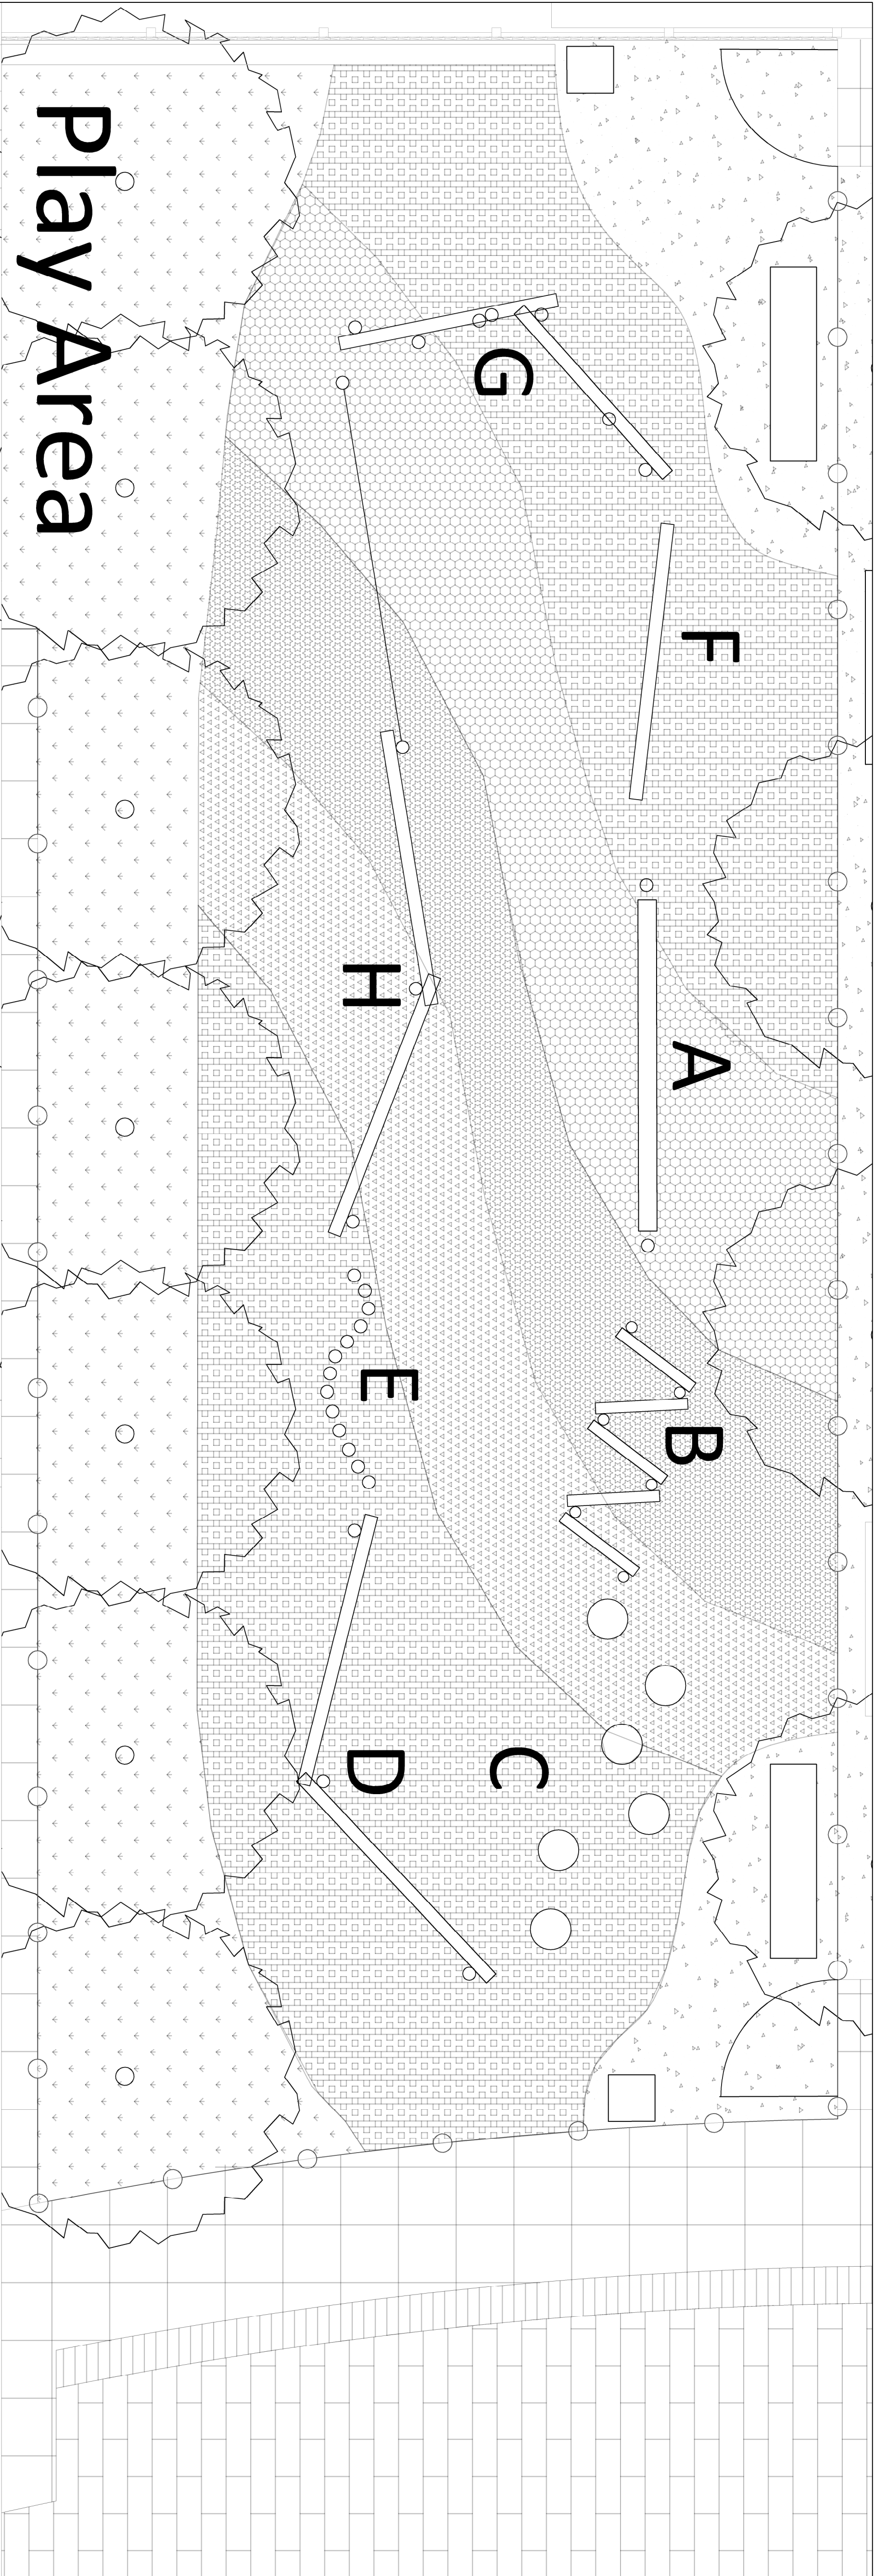

Door Step Play


Black Steel Railings 1.2m High

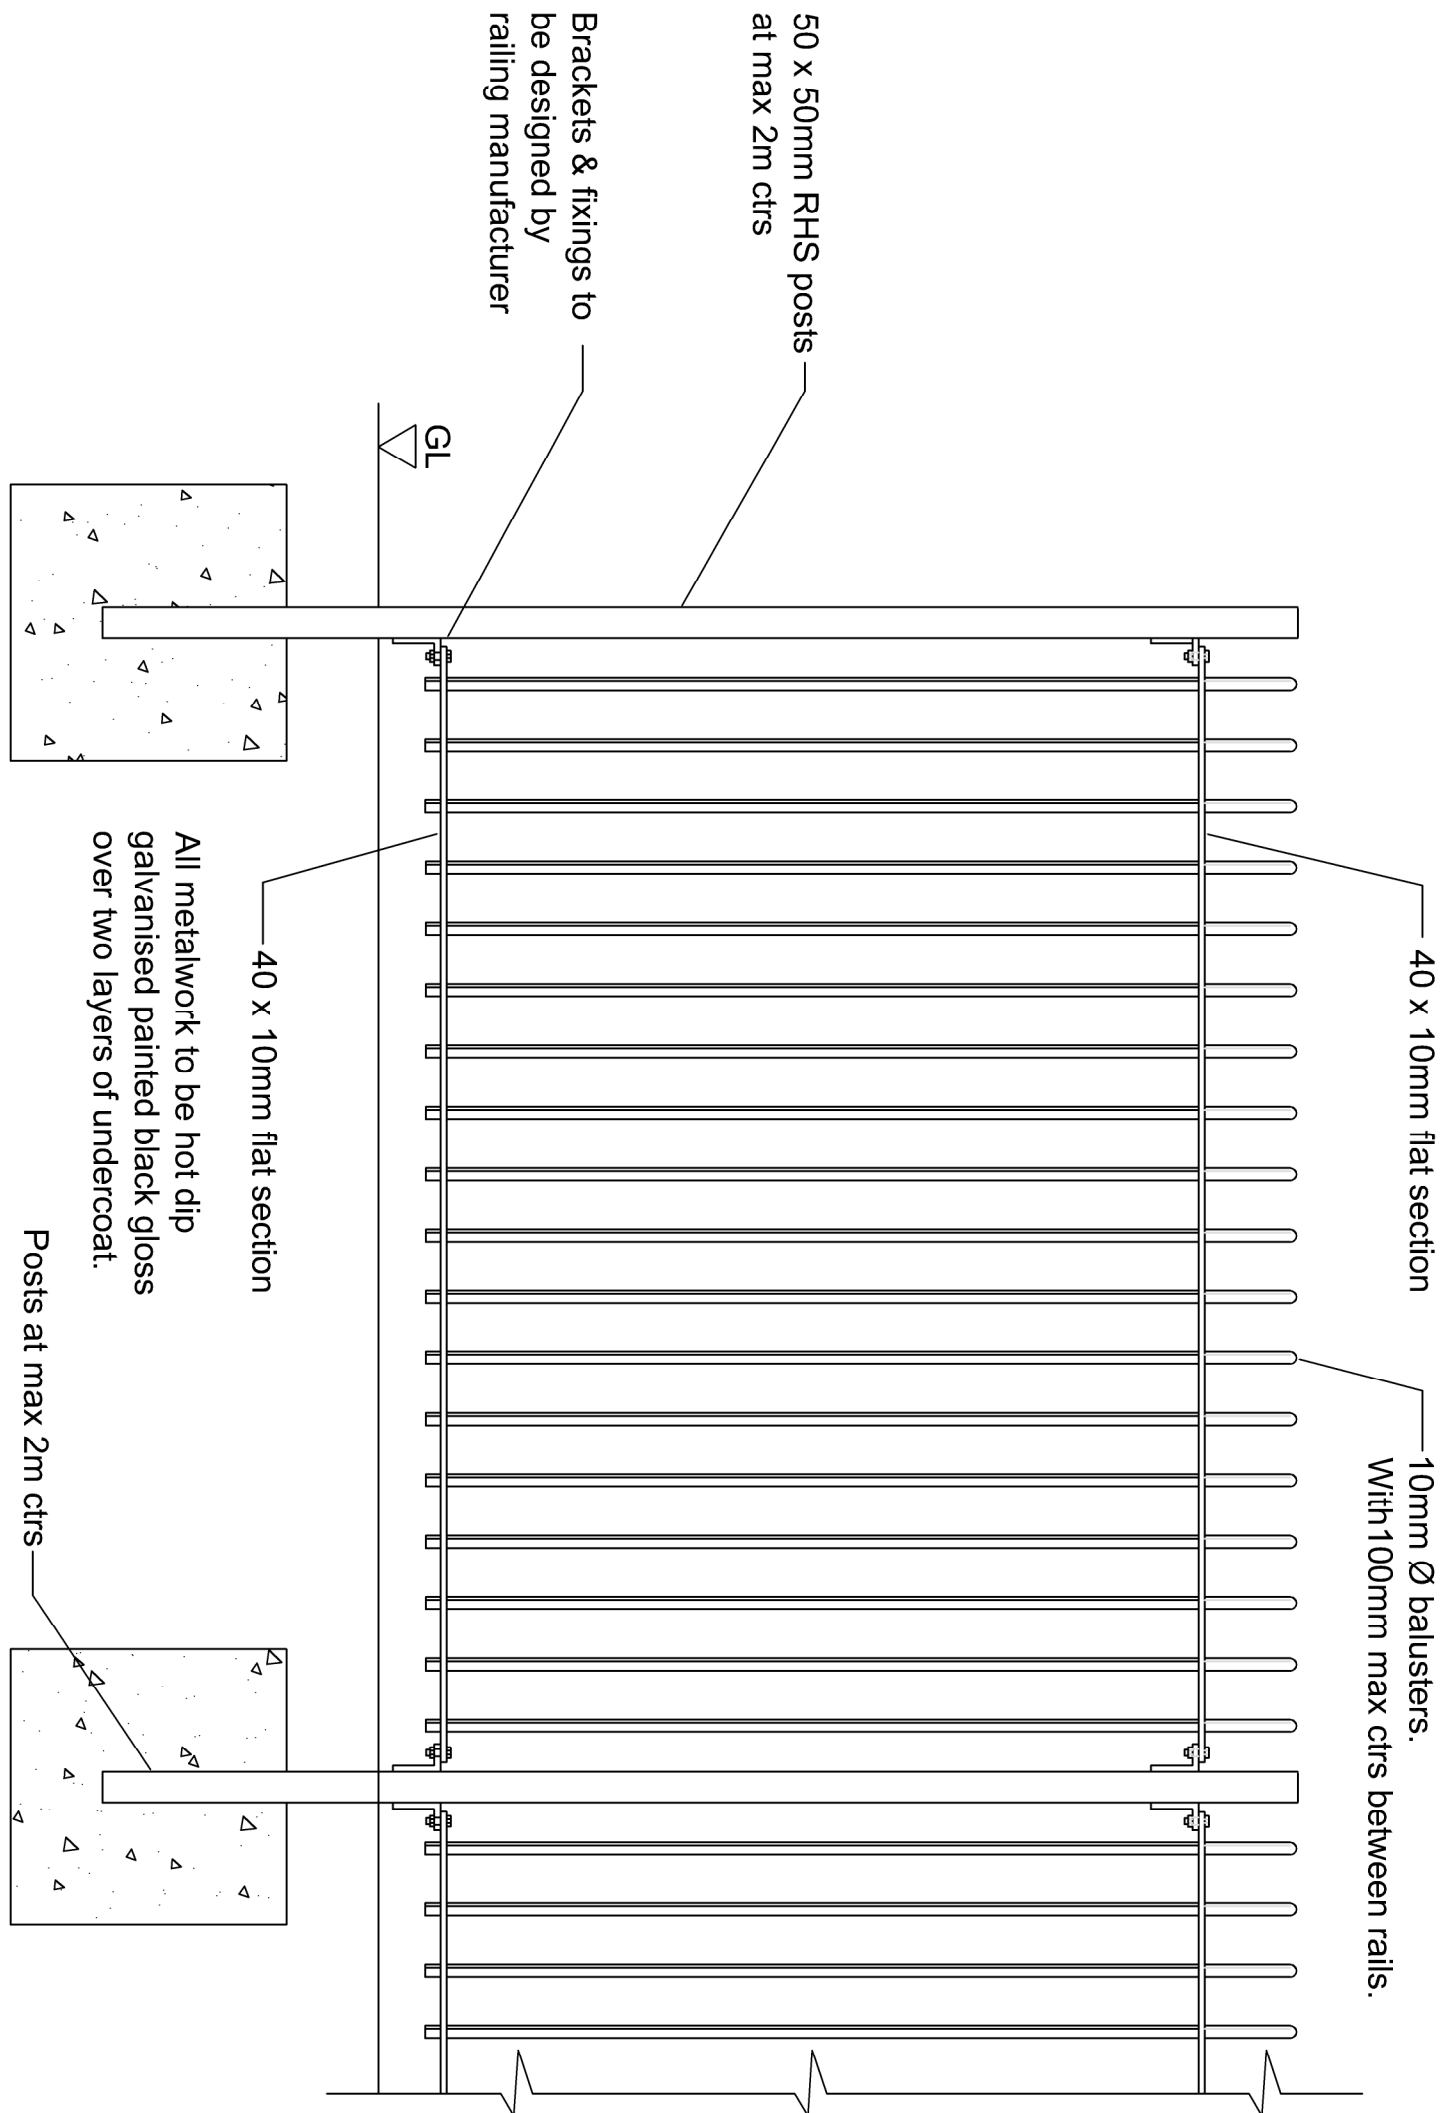

KEY


Play Area Enclosure

1.2m high black-steel railings with matching gates

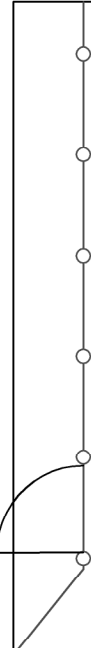

Play Area Access and Seating

Resin Bound Golden Gravel with steel edges.

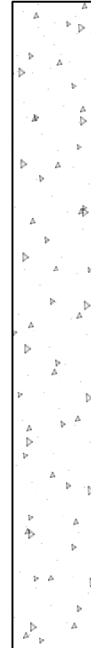

Turf Areas - Rowlawn Medallion




Green Safety Surface




Red Safety Surface



Blue Safety Surface

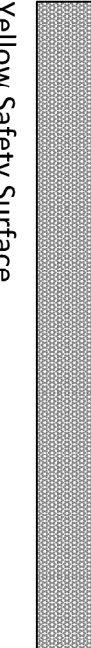

Yellow Safety Surface

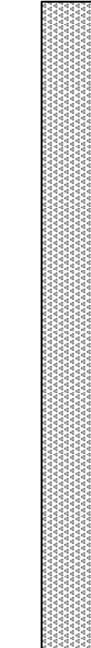

Benches: Woodscape 'Clifton' 1800mm long with matching bin

Play Equipment - Play Area

- A - Wobble Board
- B - Zig-Zag Walk
- C - Stepping Logs
- D - Balance Beam
- E - Log Wall
- F - Rocking Log
- G - Stilt Walk
- H - Balance Beam/Chain Walk

Play Area to be surfaced with wet-pour porous rubber crumb safety surface to suit fall heights and dimensions of specified equipment predominantly in grass green with swirls of red, yellow and blue.

Play Equipment - Door Step Play (Local Area for Play)

LAP to be turf lawn.

- J - Toddlers Table and Chairs
- K - Wigwam
- L - Toddlers Bench

REVISIONS

MCA

Chartered Landscape Architects

w: mcalandscape.co.uk

Tel: (01993) 811888 Mob: 07831 248130

Bellway Homes

ARLA SITE
SOUTH RUISLIP

PLAY AREA
DETAILS

1:100 22/05/15 MC

MCA0415 08