




EXISTING (Terraced Property)

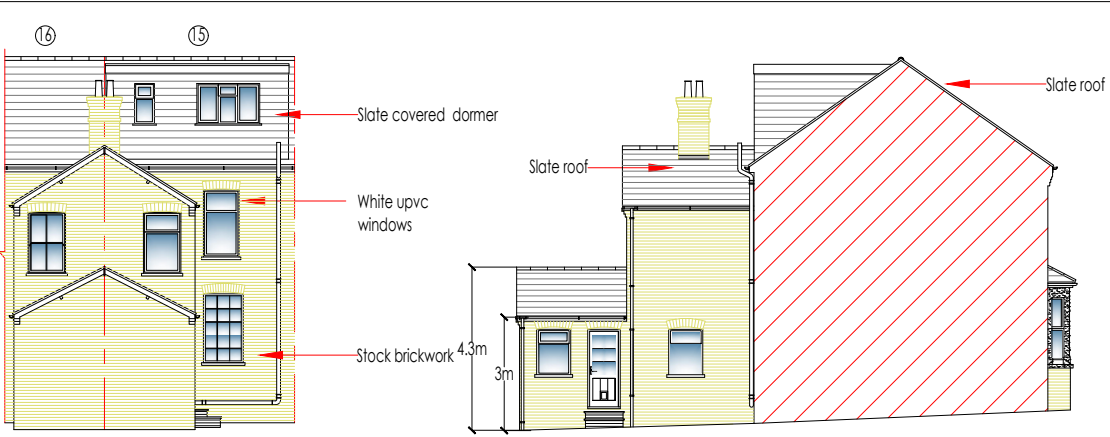

Rear Elevation 1 : 200 South Elevation 1 :200

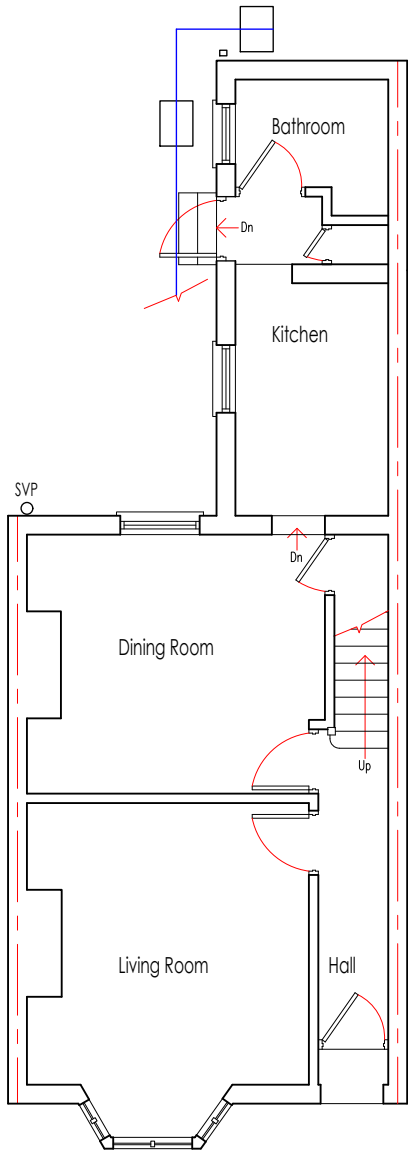

Ground Floor 1:100 at A3 Rear view of property

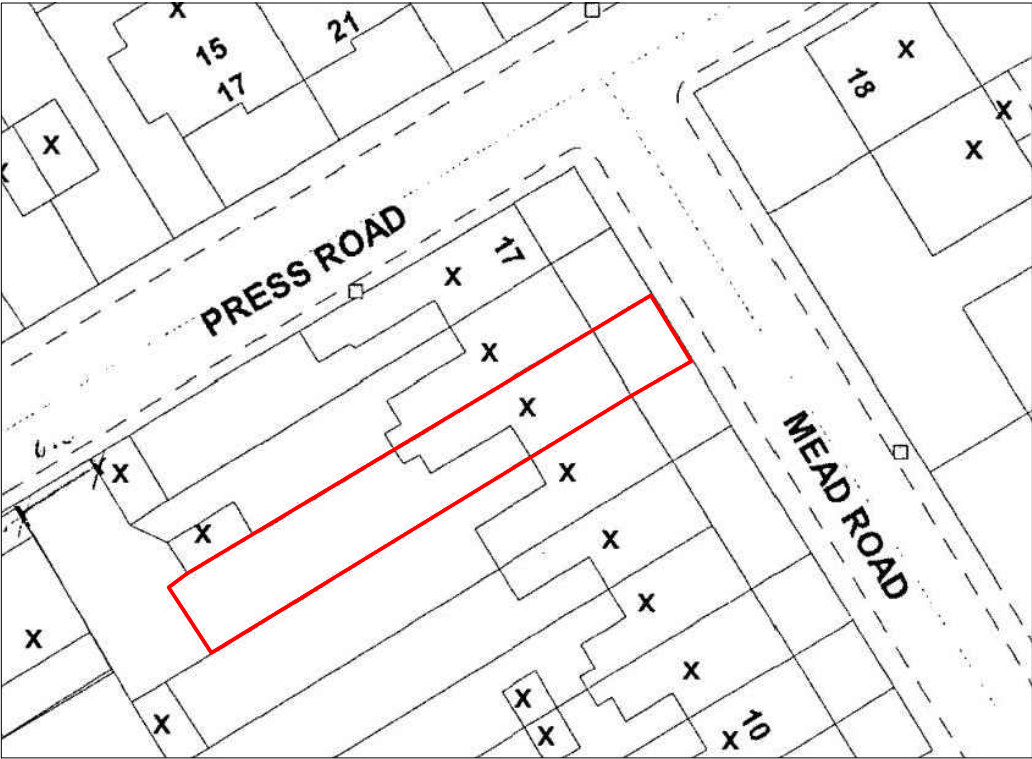

Block Plan 1:500 at A3



LOCATION	15 Mead Road Uxbridge Middx UB8 1AU
CLIENT	Mr & Mrs Wilkinson
DRAWING	Existing Plans
SCALE for printing:	1:50 at A1
SCALE for printing:	1:100 at A3
DRAWING NO.	1321-1
Date:	01/09/20
MODEL 1 LAUREL HOUSE LODGE WINDMILL ROAD EALING W5 4EG E-mail: model1drawing@hotmail.co.uk Tel: 07956 968 259	