

PRELIMINARY

PRELIMINARY


HORSESHOE DRIVE

PRELIMINARY

PRELIMINARY

Notes:

1. Potential water demands and Mature heights taken from 'NHBC Standards, Part 4, Chapter 4.2, Appendix 4.2-A, Table 12'.
2. Soil volume change potential assumed as 'High' in accordance with 'NHBC Standards, Part 4, Chapter 4.2, Clause D5(b)'.
3. Foundation depths calculated in accordance with 'NHBC Standards, Part 4, Chapter 4.2, Foundation depth calculator'.

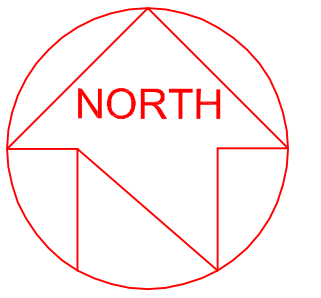

CONSTRUCTION NOTES:

rgv	description	date
-	-	-

project
39 PARK VIEW ROAD, UXBRIDGE MIDDXX.. UB8 3LJ

title
EXISTING TREE LOCATIONS

client
Mrs N. Patel

scale		date		
1	100	12	09	14

dwg. no.			revision
675	A1	SU02	-

REN
DESIGN & PROJECT
MANAGEMENT

8 HAMILTON ROAD
COWLEY
UXBRIDGE
UB8 3AJ

t: 01895 461 866
f: 01895 464 471
m: 07941 508 341
e: dnutchey@aol.com