
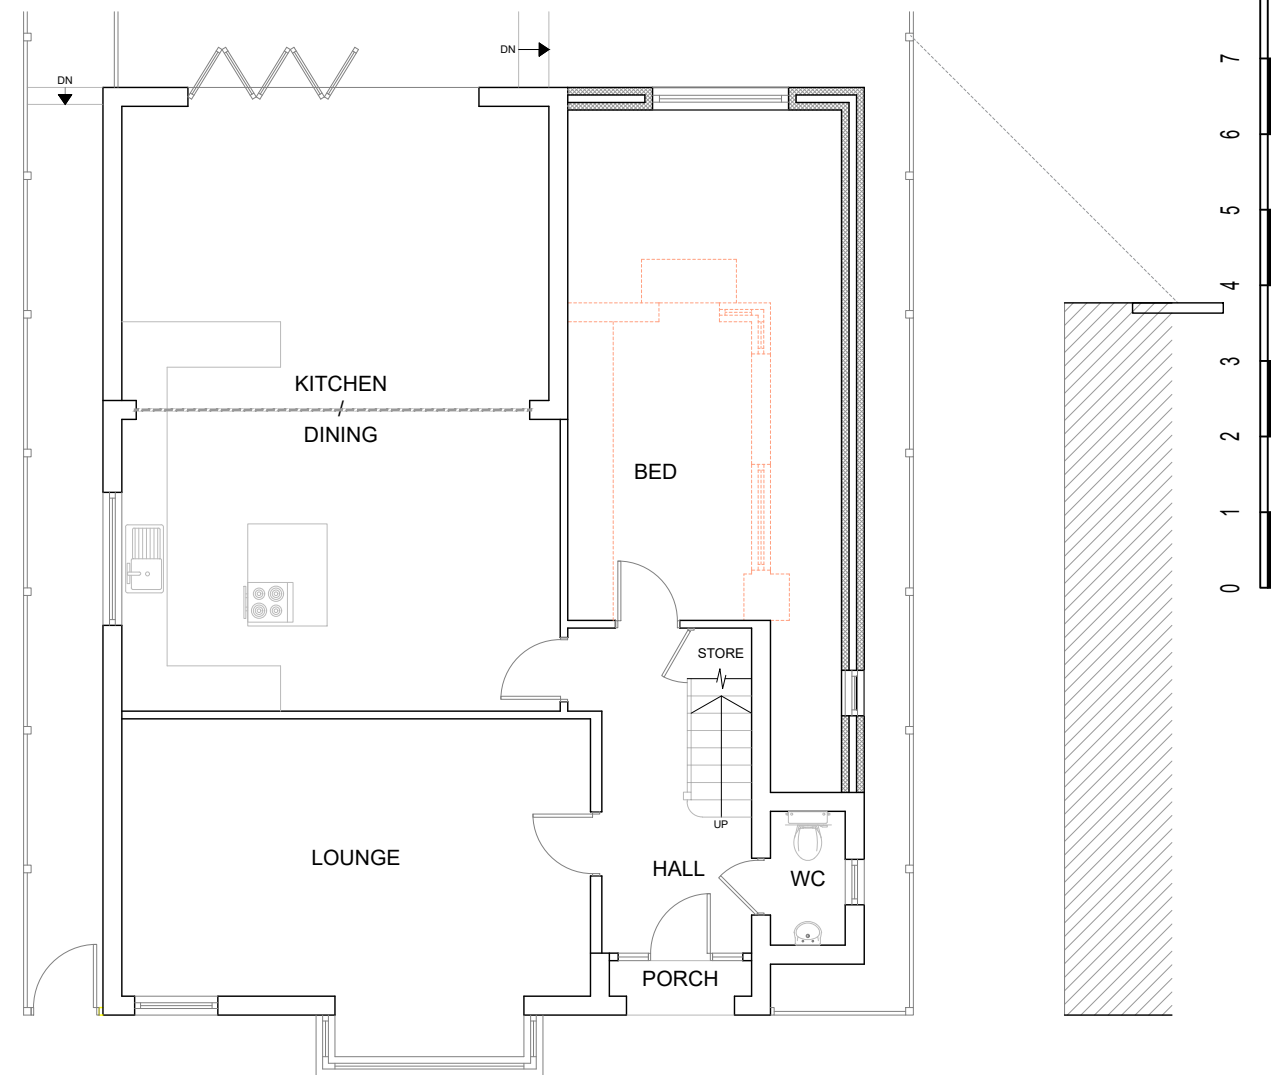


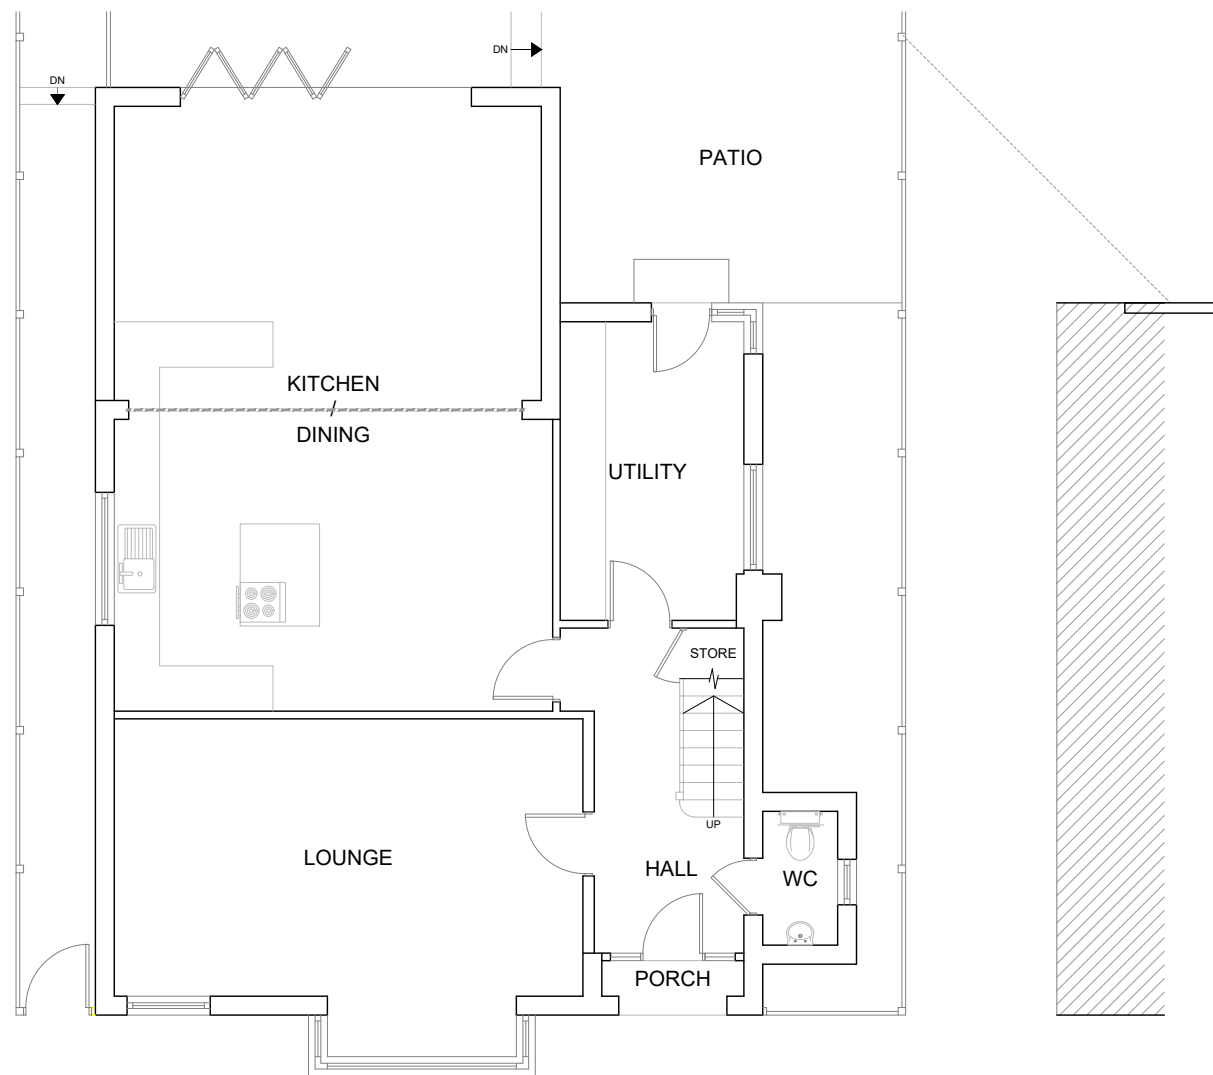

Scale bar 1:100 @ A3

Revision notes:		
Rev:	Date:	Notes:

CLIENT
DRAWING NO: A2026124.PA101A

SITE 113 Potter Street, Northwood, HA6 1QF
DRAWING TITLE Existing & Proposed Ground Floor Plans

Date: 19.09.2026
Scale @ A3: 1:100
Revision: P01




www.sheladiya.com
Your Local Party wall surveyor
info@sheladiya.com

020 3129 9374


DesignStudioKRN@gmail.com
Planning Application Consultant
www.KRNdesignStudio.com




KRN
DESIGN STUDIO

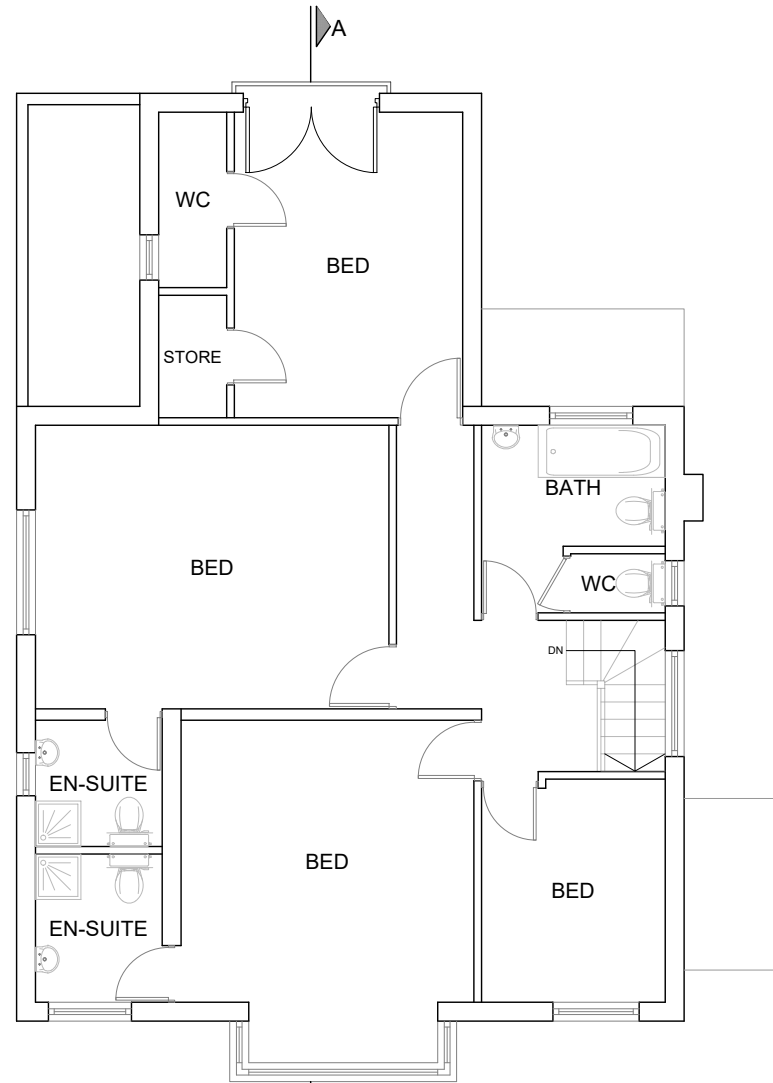


EXISTING
FIRST FLOOR PLAN

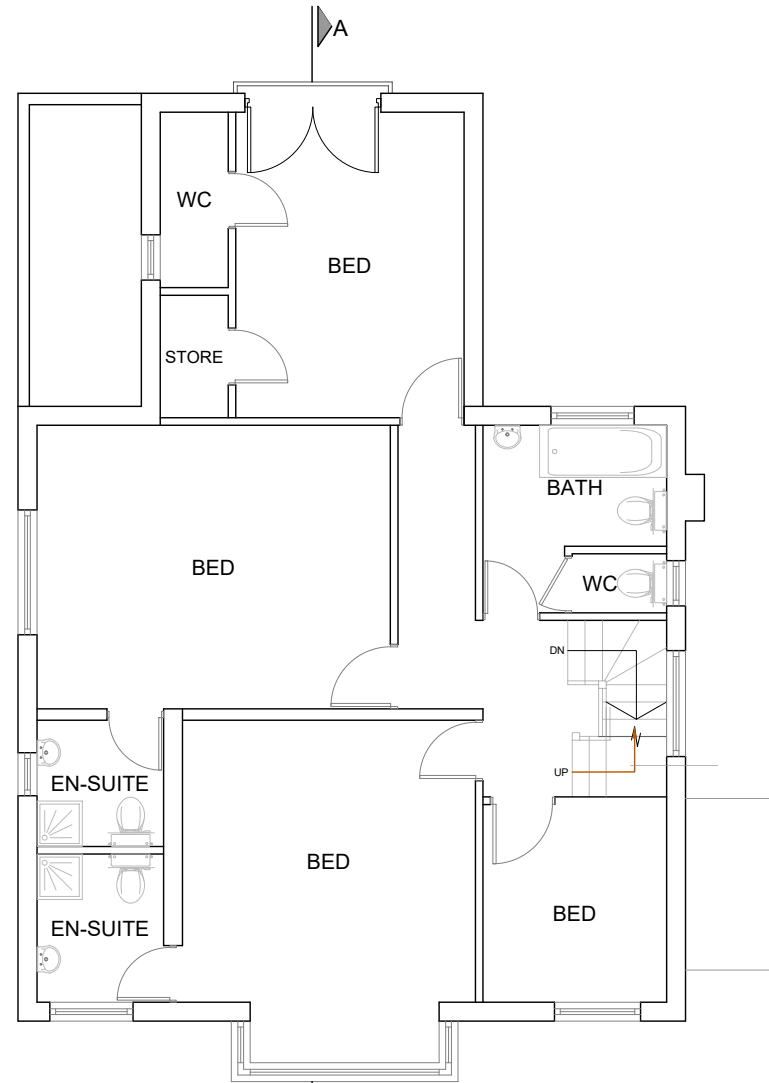

PROPOSED
FIRST FLOOR PLAN

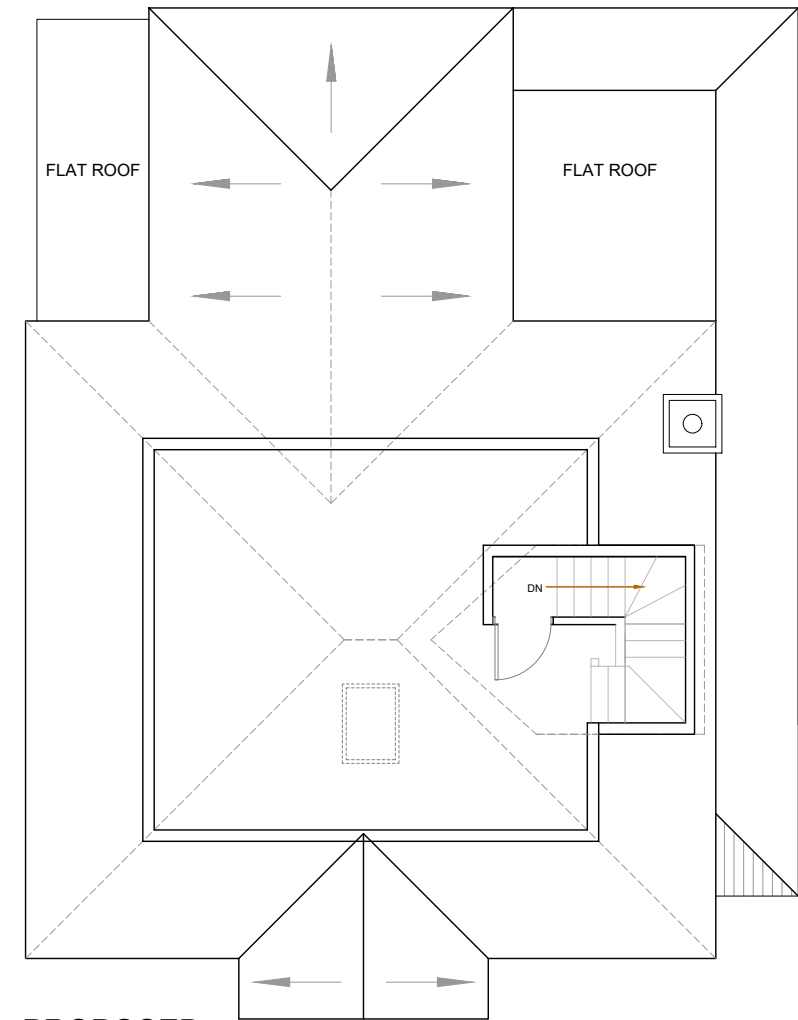

PROPOSED
ROOF PLAN

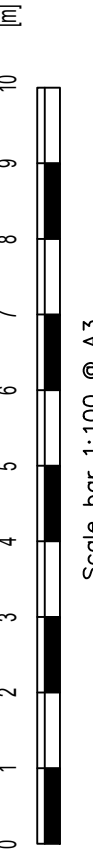

Revision notes:		
Rev:	Date:	Notes:

CLIENT
DRAWING NO: A2026124.PA101

SITE 113 Potter Street, Northwood, HA6 1QF
DRAWING TITLE Existing & Proposed First Floor & Loft Plans

Date: 19.09.2026
Scale @ A3: 1:100
Revision: P01

www.sheladiya.com
Your Local Party wall surveyor
info@sheladiya.com

020 3129 9374

DesignStudioKRN@gmail.com
Planning Application Consultant
www.KRNdesignStudio.com



EXISTING
FRONT ELEVATION




EXISTING
SIDE ELEVATION-1



EXISTING
REAR ELEVATION



EXISTING
SIDE ELEVATION-2

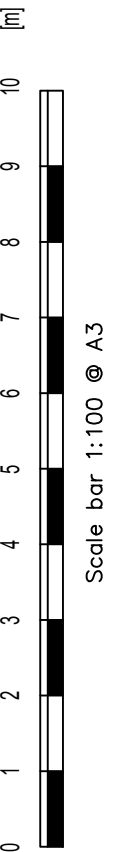

Revision notes:		
Rev:	Date:	Notes:

CLIENT
DRAWING NO: A2026124.PA102

SITE 113 Potter Street, Northwood, HA6 1QF
DRAWING TITLE Existing Elevations

Date: 19.09.2026
Scale @ A3: 1:100
Revision: P01



www.sheladiya.com
Your Local Party wall surveyor
info@sheladiya.com

020 3129 9374


DesignStudioKRN@gmail.com
Planning Application Consultant
www.KRNdesignStudio.com



KRN
DESIGN STUDIO



PROPOSED
FRONT ELEVATION

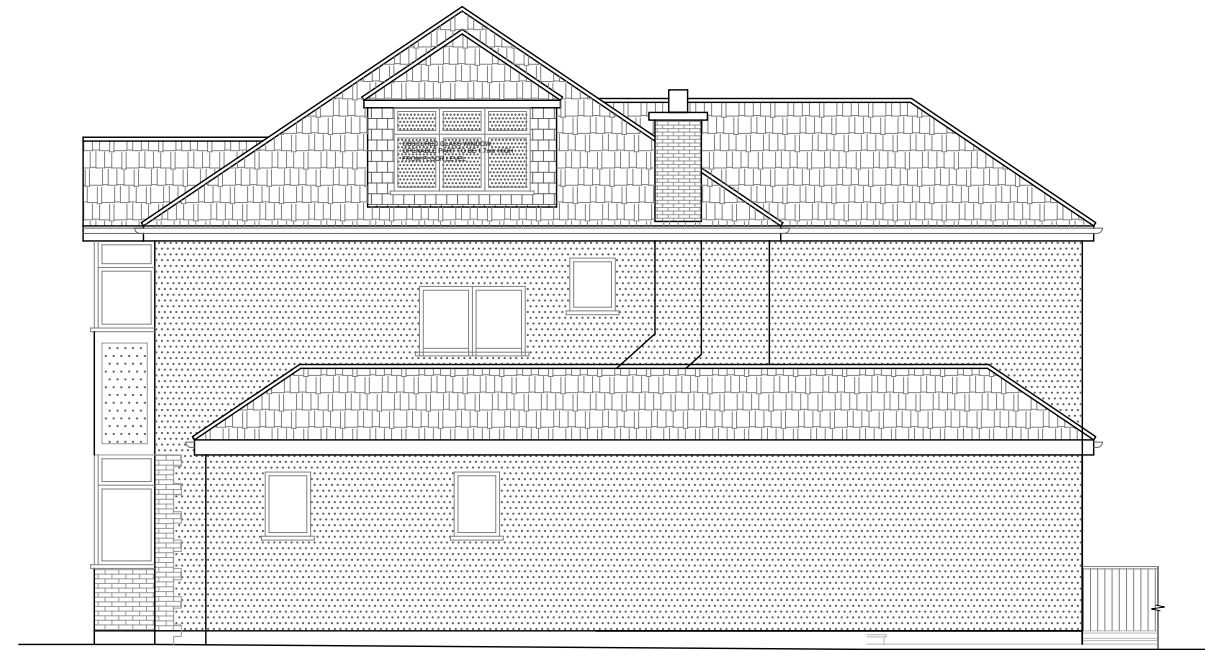


PROPOSED
SIDE ELEVATION-1



PROPOSED
REAR ELEVATION



SIDE ELEVATION-2
(NO CHANGES)

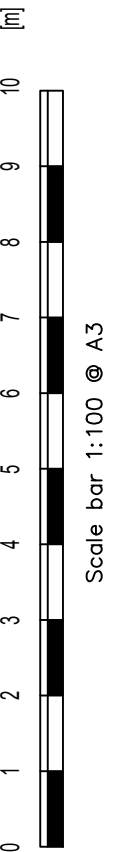

Revision notes:		
Rev:	Date:	Notes:

CLIENT
DRAWING NO: A2026124.PA103

SITE 113 Potter Street, Northwood, HA6 1QF
DRAWING TITLE Proposed Elevations

Date: 19.09.2026
Scale @ A3: 1:100
Revision: P01




www.sheladiya.com
Your Local Party wall surveyor
info@sheladiya.com

020 3129 9374


DesignStudioKRN@Gmail.com
Planning Application Consultant
www.KRNdesignStudio.com




KRN
DESIGN STUDIO

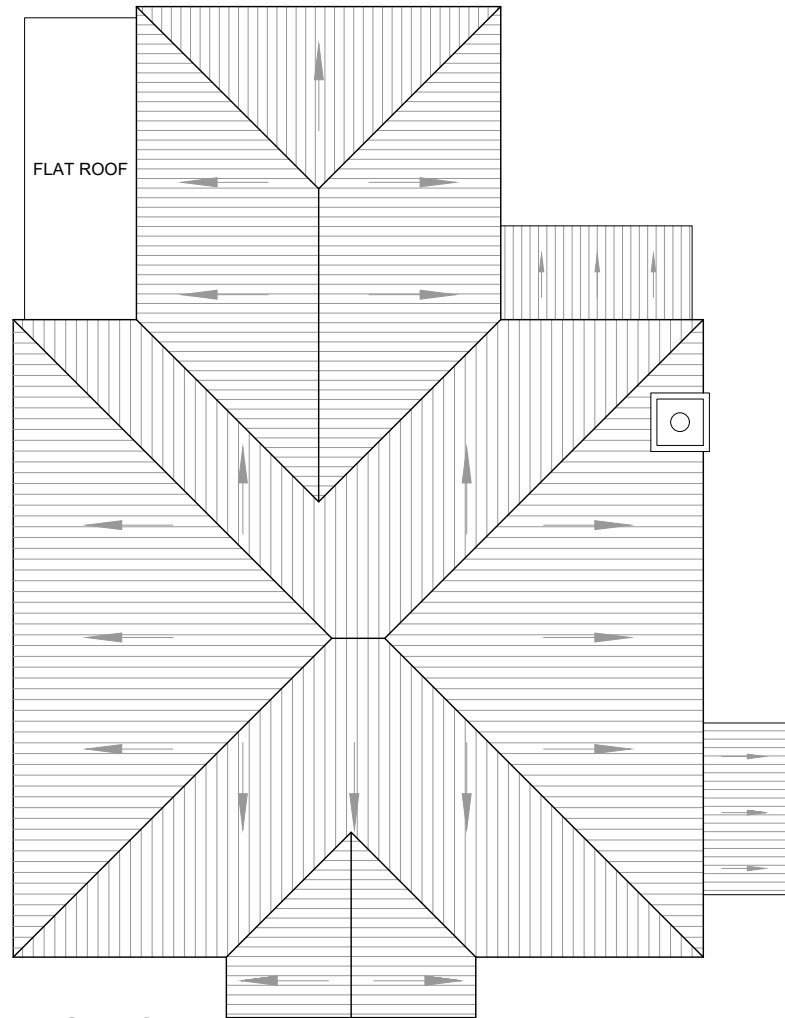

EXISTING
ROOF PLAN

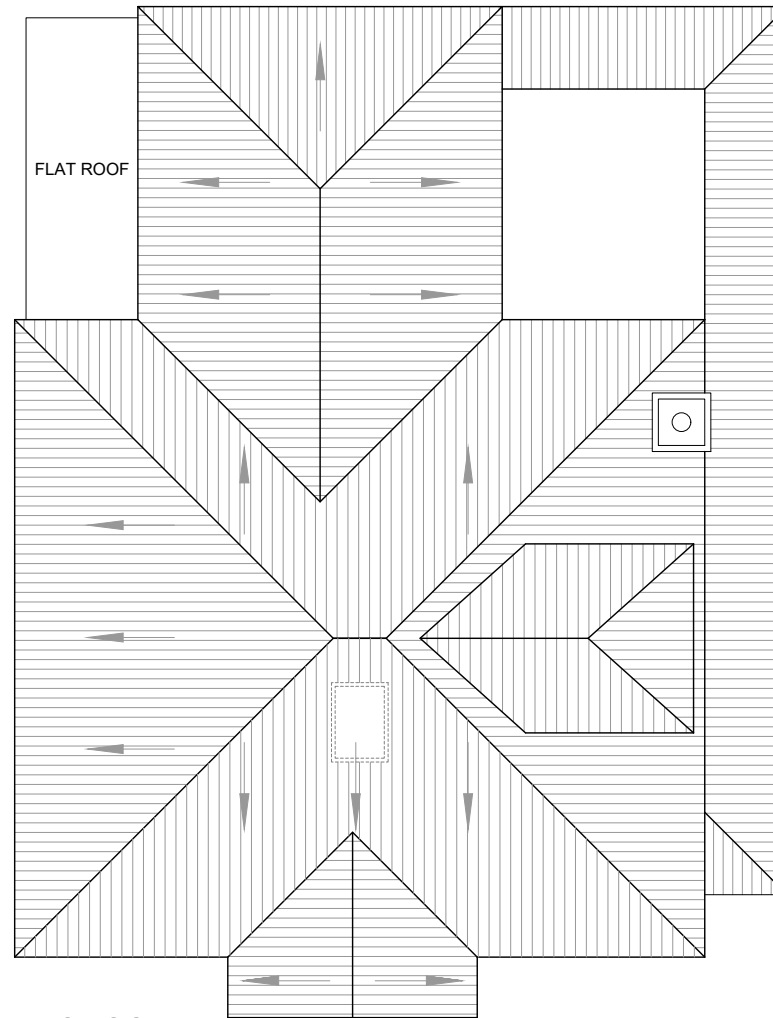

PROPOSED
ROOF PLAN

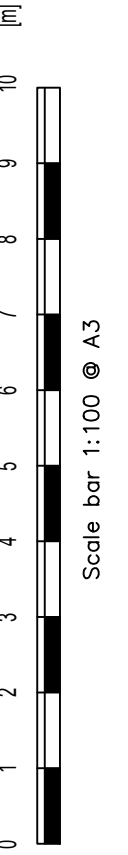

Revision notes:		
Rev:	Date:	Notes:

CLIENT
DRAWING NO: A2026124.PA104

SITE 113 Potter Street, Northwood, HA6 1QF
DRAWING TITLE Existing & Proposed Roof Plan

Date: 19.09.2026
Scale @ A3: 1:100
Revision: P01






www.sheladiya.com
Your Local Party wall surveyor
info@sheladiya.com



020 3129 9374

DesignStudioKRN@gmail.com
Planning Application Consultant
www.KRNdesignStudio.com



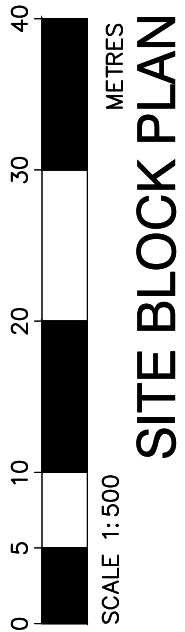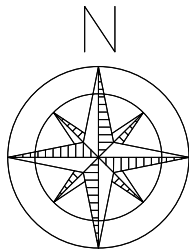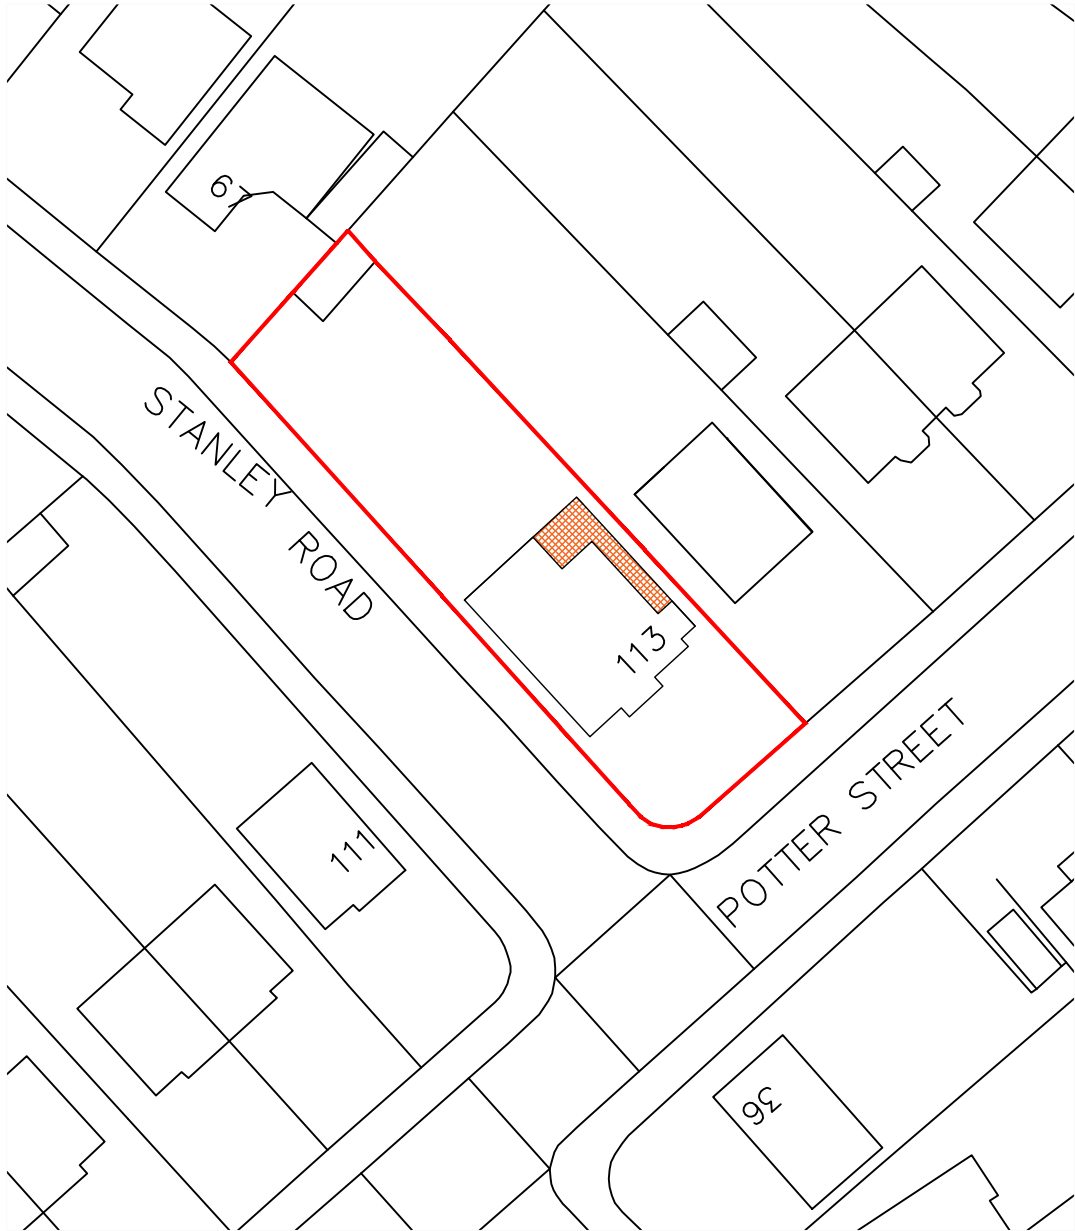

SITE BLOCK PLAN

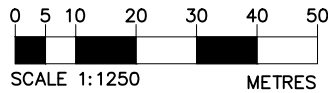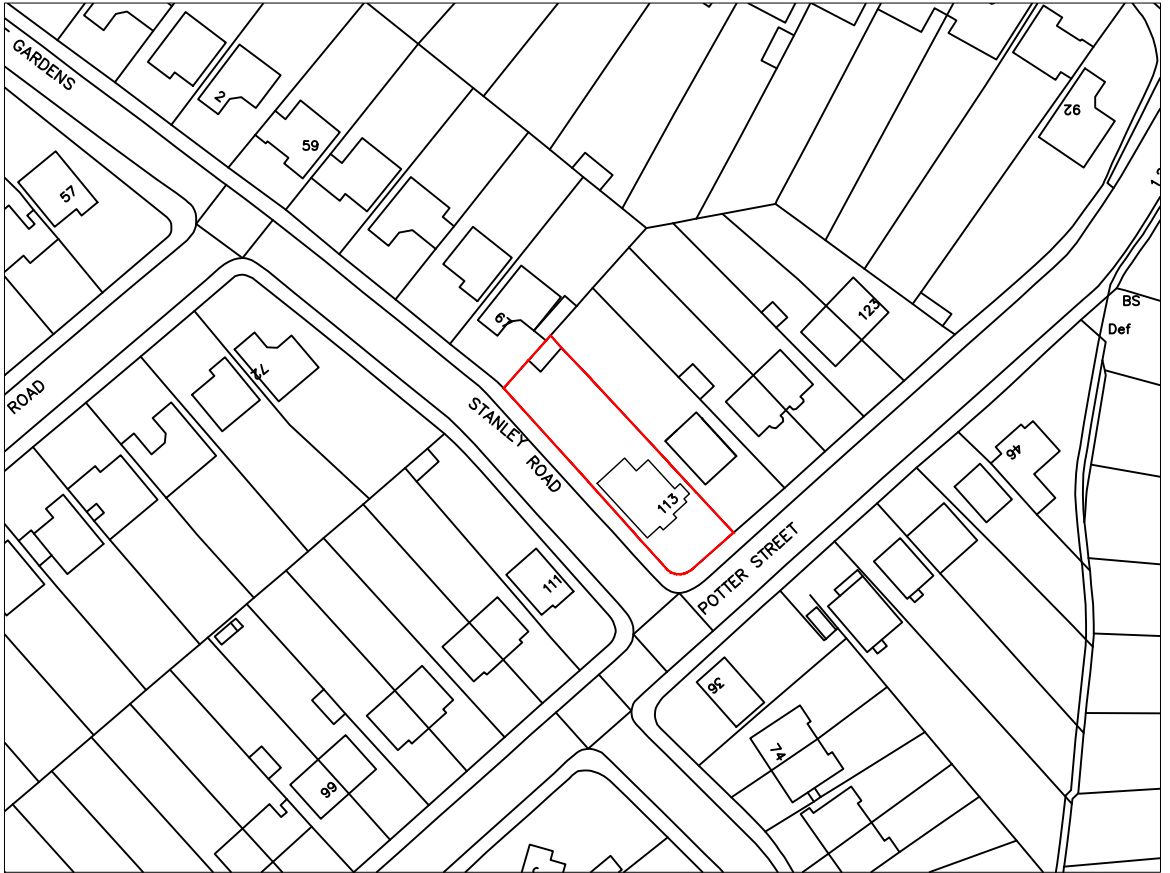

LOCATION MAP

CLIENT

SITE

Date:

19.09.2026

DRAWING NO:

A2026124.PA109

DRAWING TITLE

OS MAP, LOCATION MAP

Scale @ A3:

AS SHOWN

Revision:

P01