
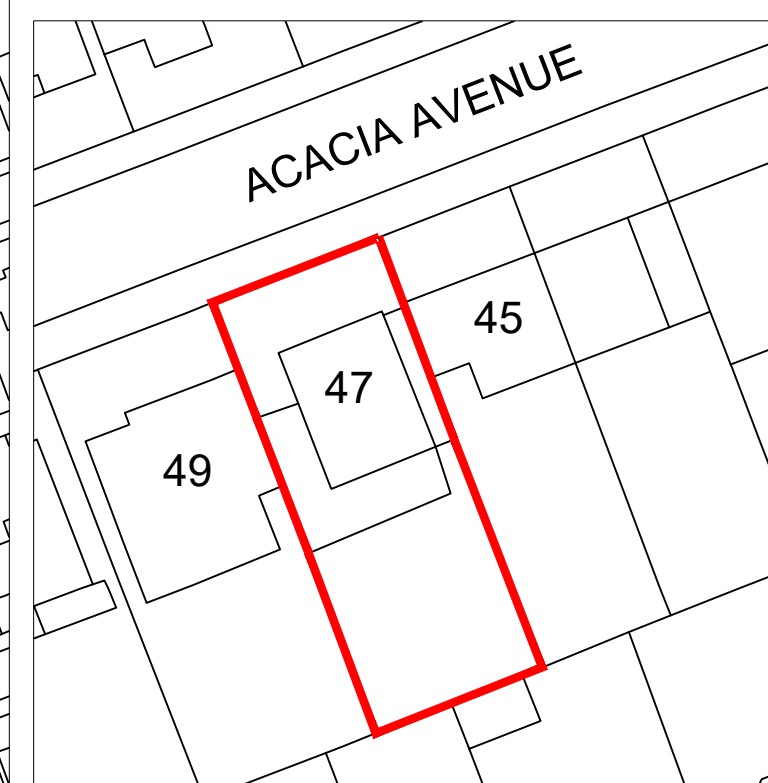
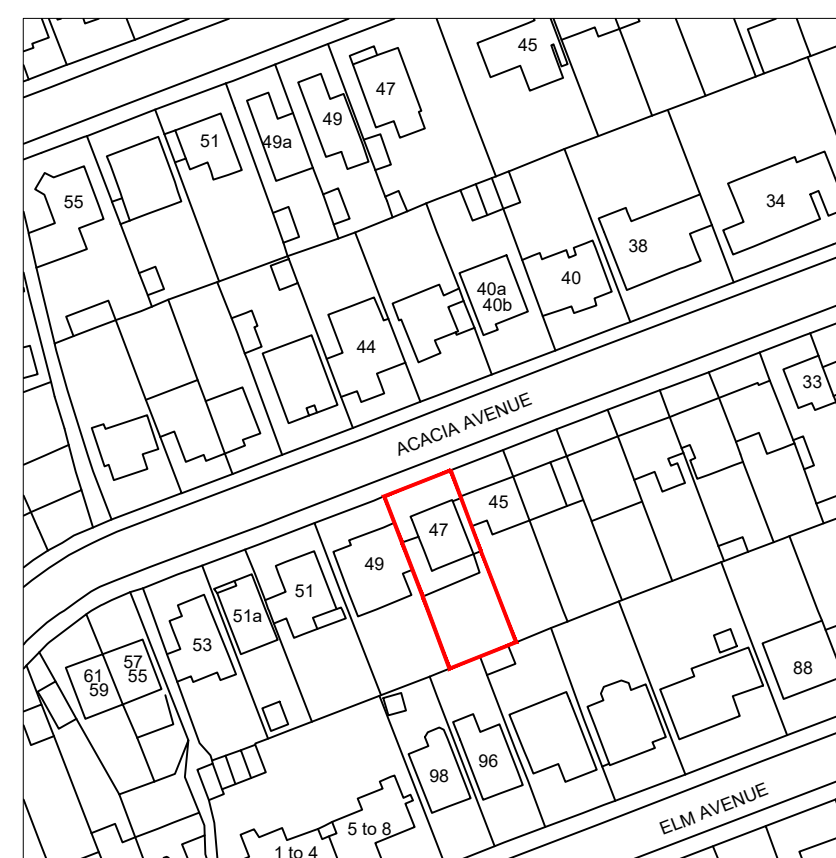
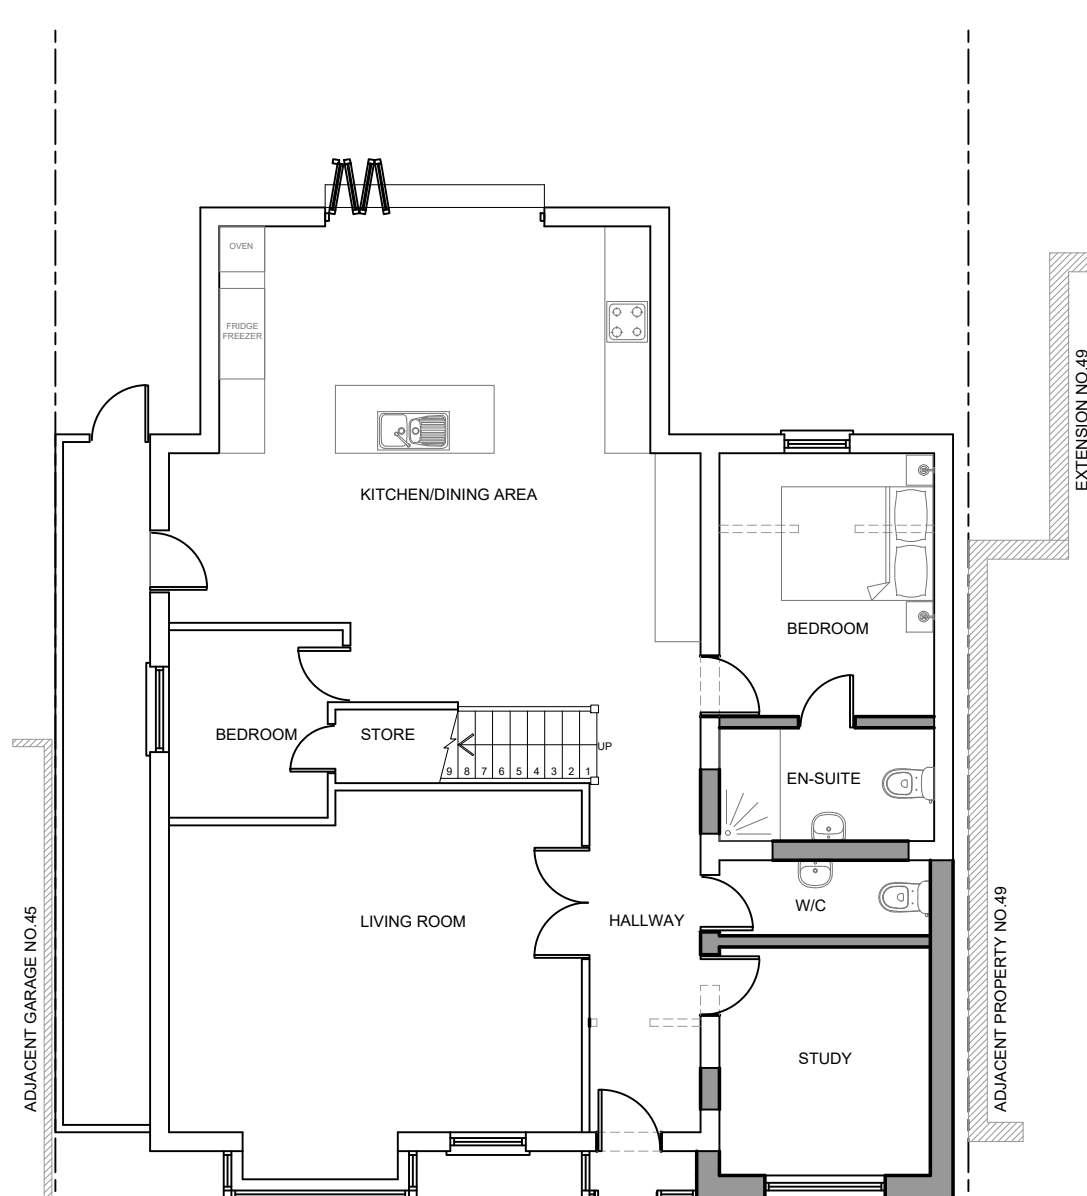
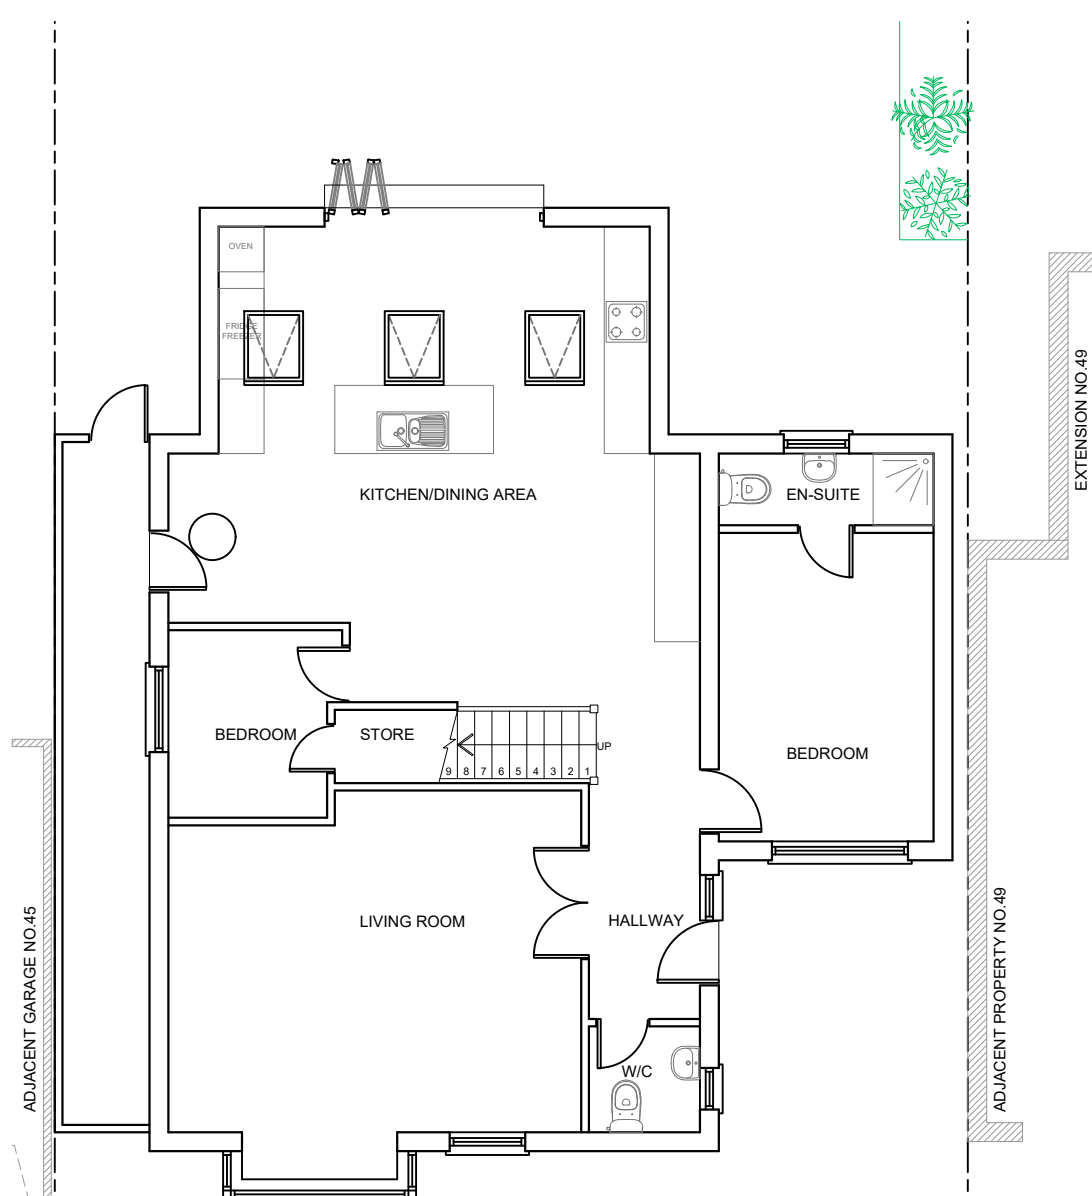
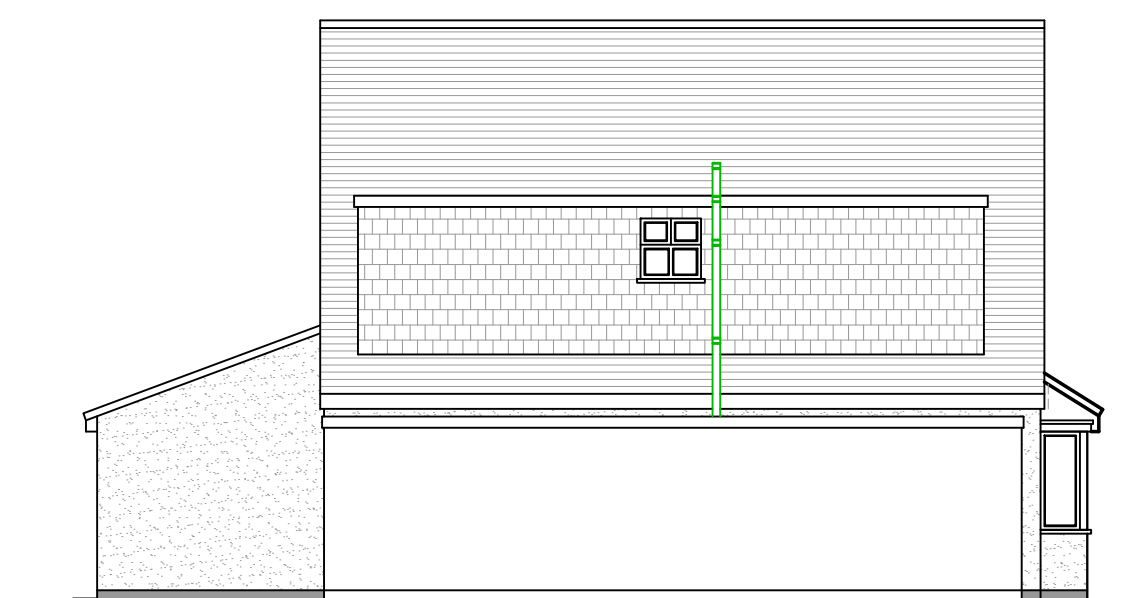
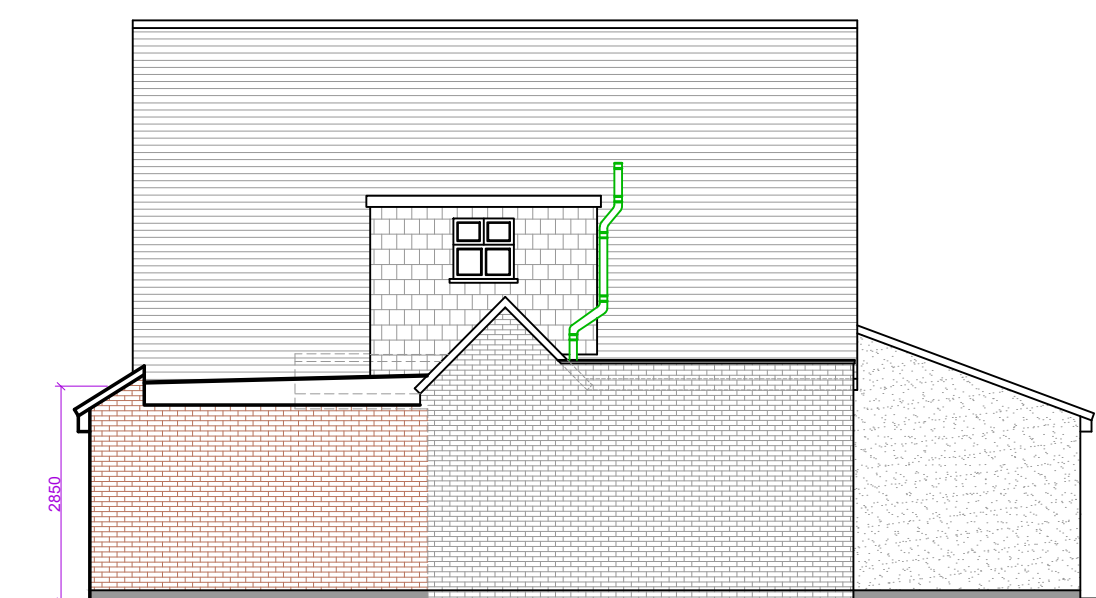
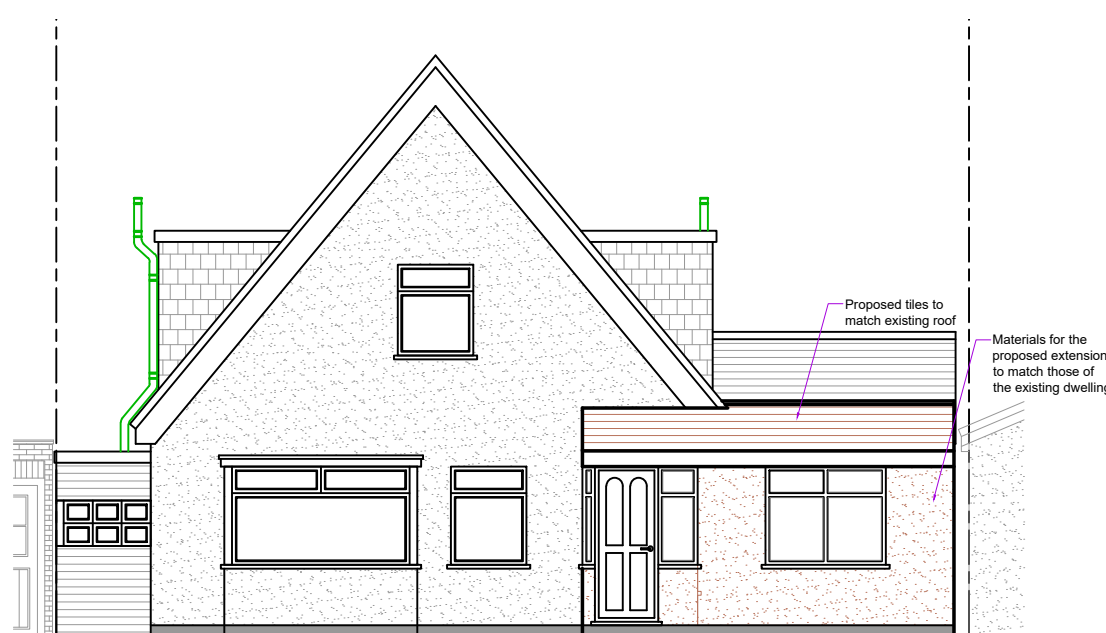
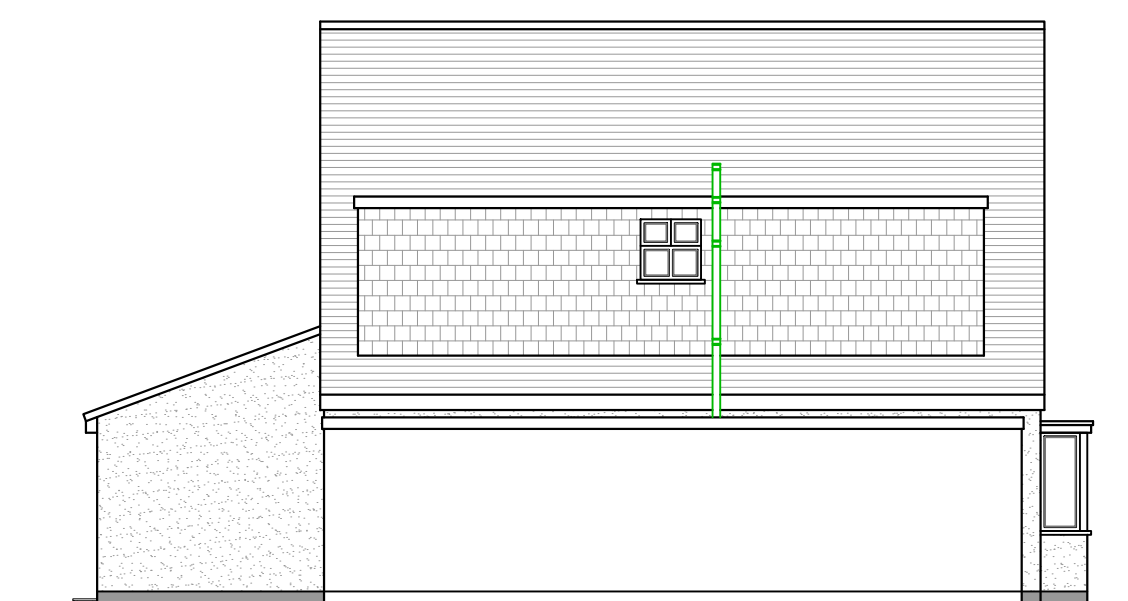
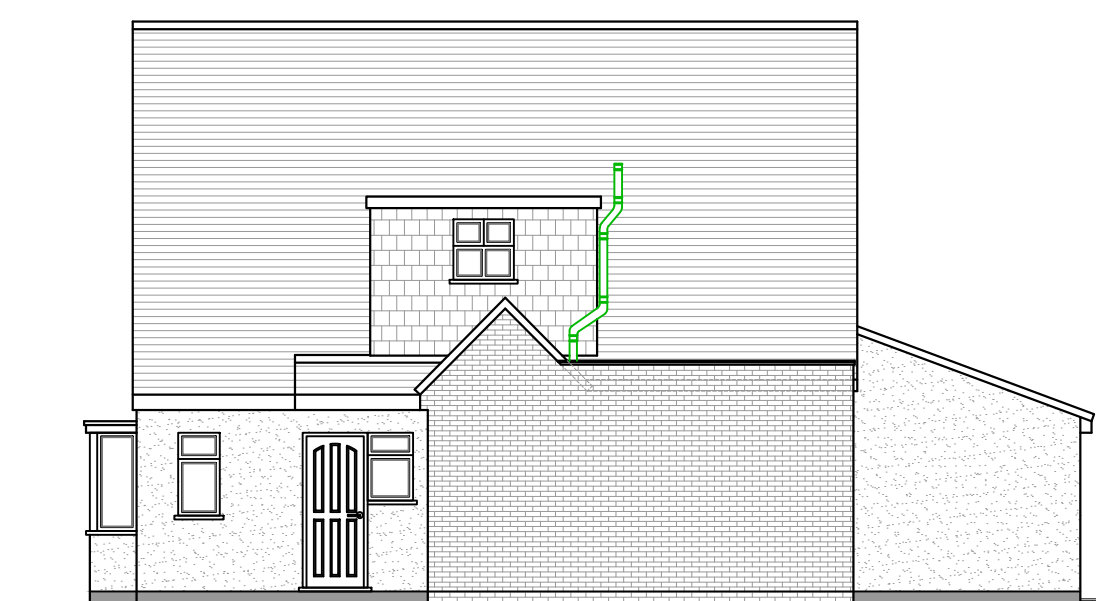


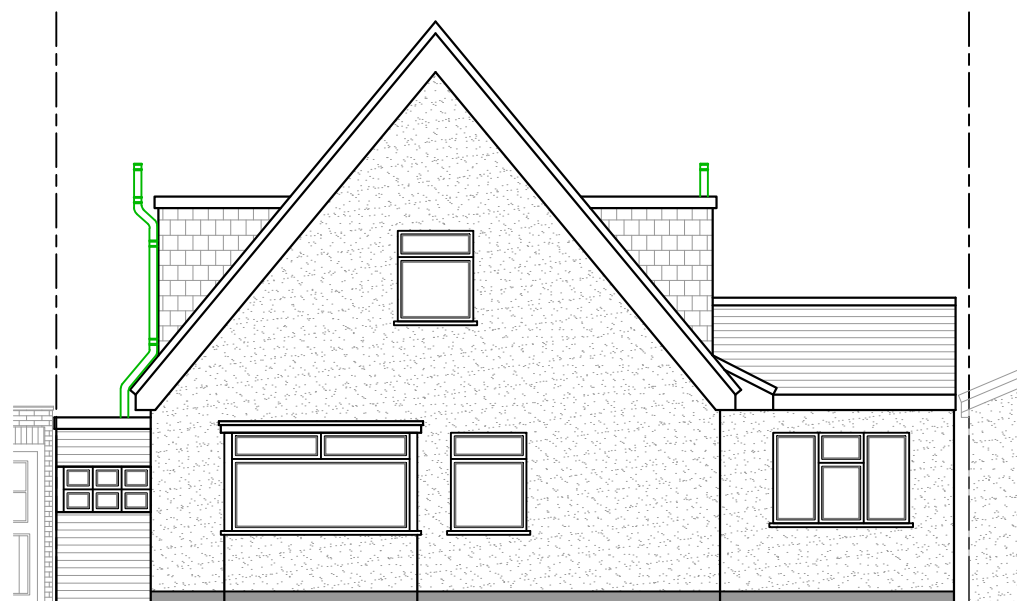

IMPORTANT NOTE


IMPORTANT NOTE

The Specification is to be read in conjunction with the plans/section details, and other associated Structural details as may be provided.

All work is to be carried out to the Local Authority Planning and Building Regulations Approval, and the Codes of Practice and British Standards as necessary.

All dimensions, levels, sizes, positions and locations of particulars as indicated on drawings are to be verified by the appointed Contractor on site prior to engaging in works. Any discrepancies must be reported to the Architect/Surveyor/Engineer or responsible person/s immediately.

The Client/Building Owner must obtain any necessary PARTY WALL AGREEMENTS, prior to engaging in the works on site.

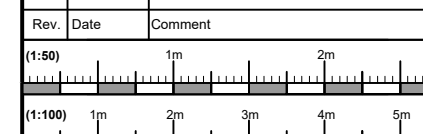

kdb Copyright ©
building designs

Chartered Architectural Technologist

020 3875 2000
planse@kdbdesigns.co.uk
www.kdbdesigns.co.uk

Client: MR K SHELAT

Site Address: 47 ACACIA AVENUE
RUISLIP
HA4 8RQ

Project Title: SINGLE STOREY PART SIDE /
FRONT EXTENSION AND
FRONT PORCH

Status:	PLANNING
---------	----------

Drawn: SS	Checked: JW
--------------	----------------

Date:	27.04.2021	Scale:	1:100 @ A2
-------	------------	--------	------------

Drawing Title:

EXISTING AND PROPOSED
PLANS, ELEVATIONS, SITE
PLAN AND BLOCK PLAN

Job No:	Drawing No:	Rev:
ACAA47	PL-A-01	