


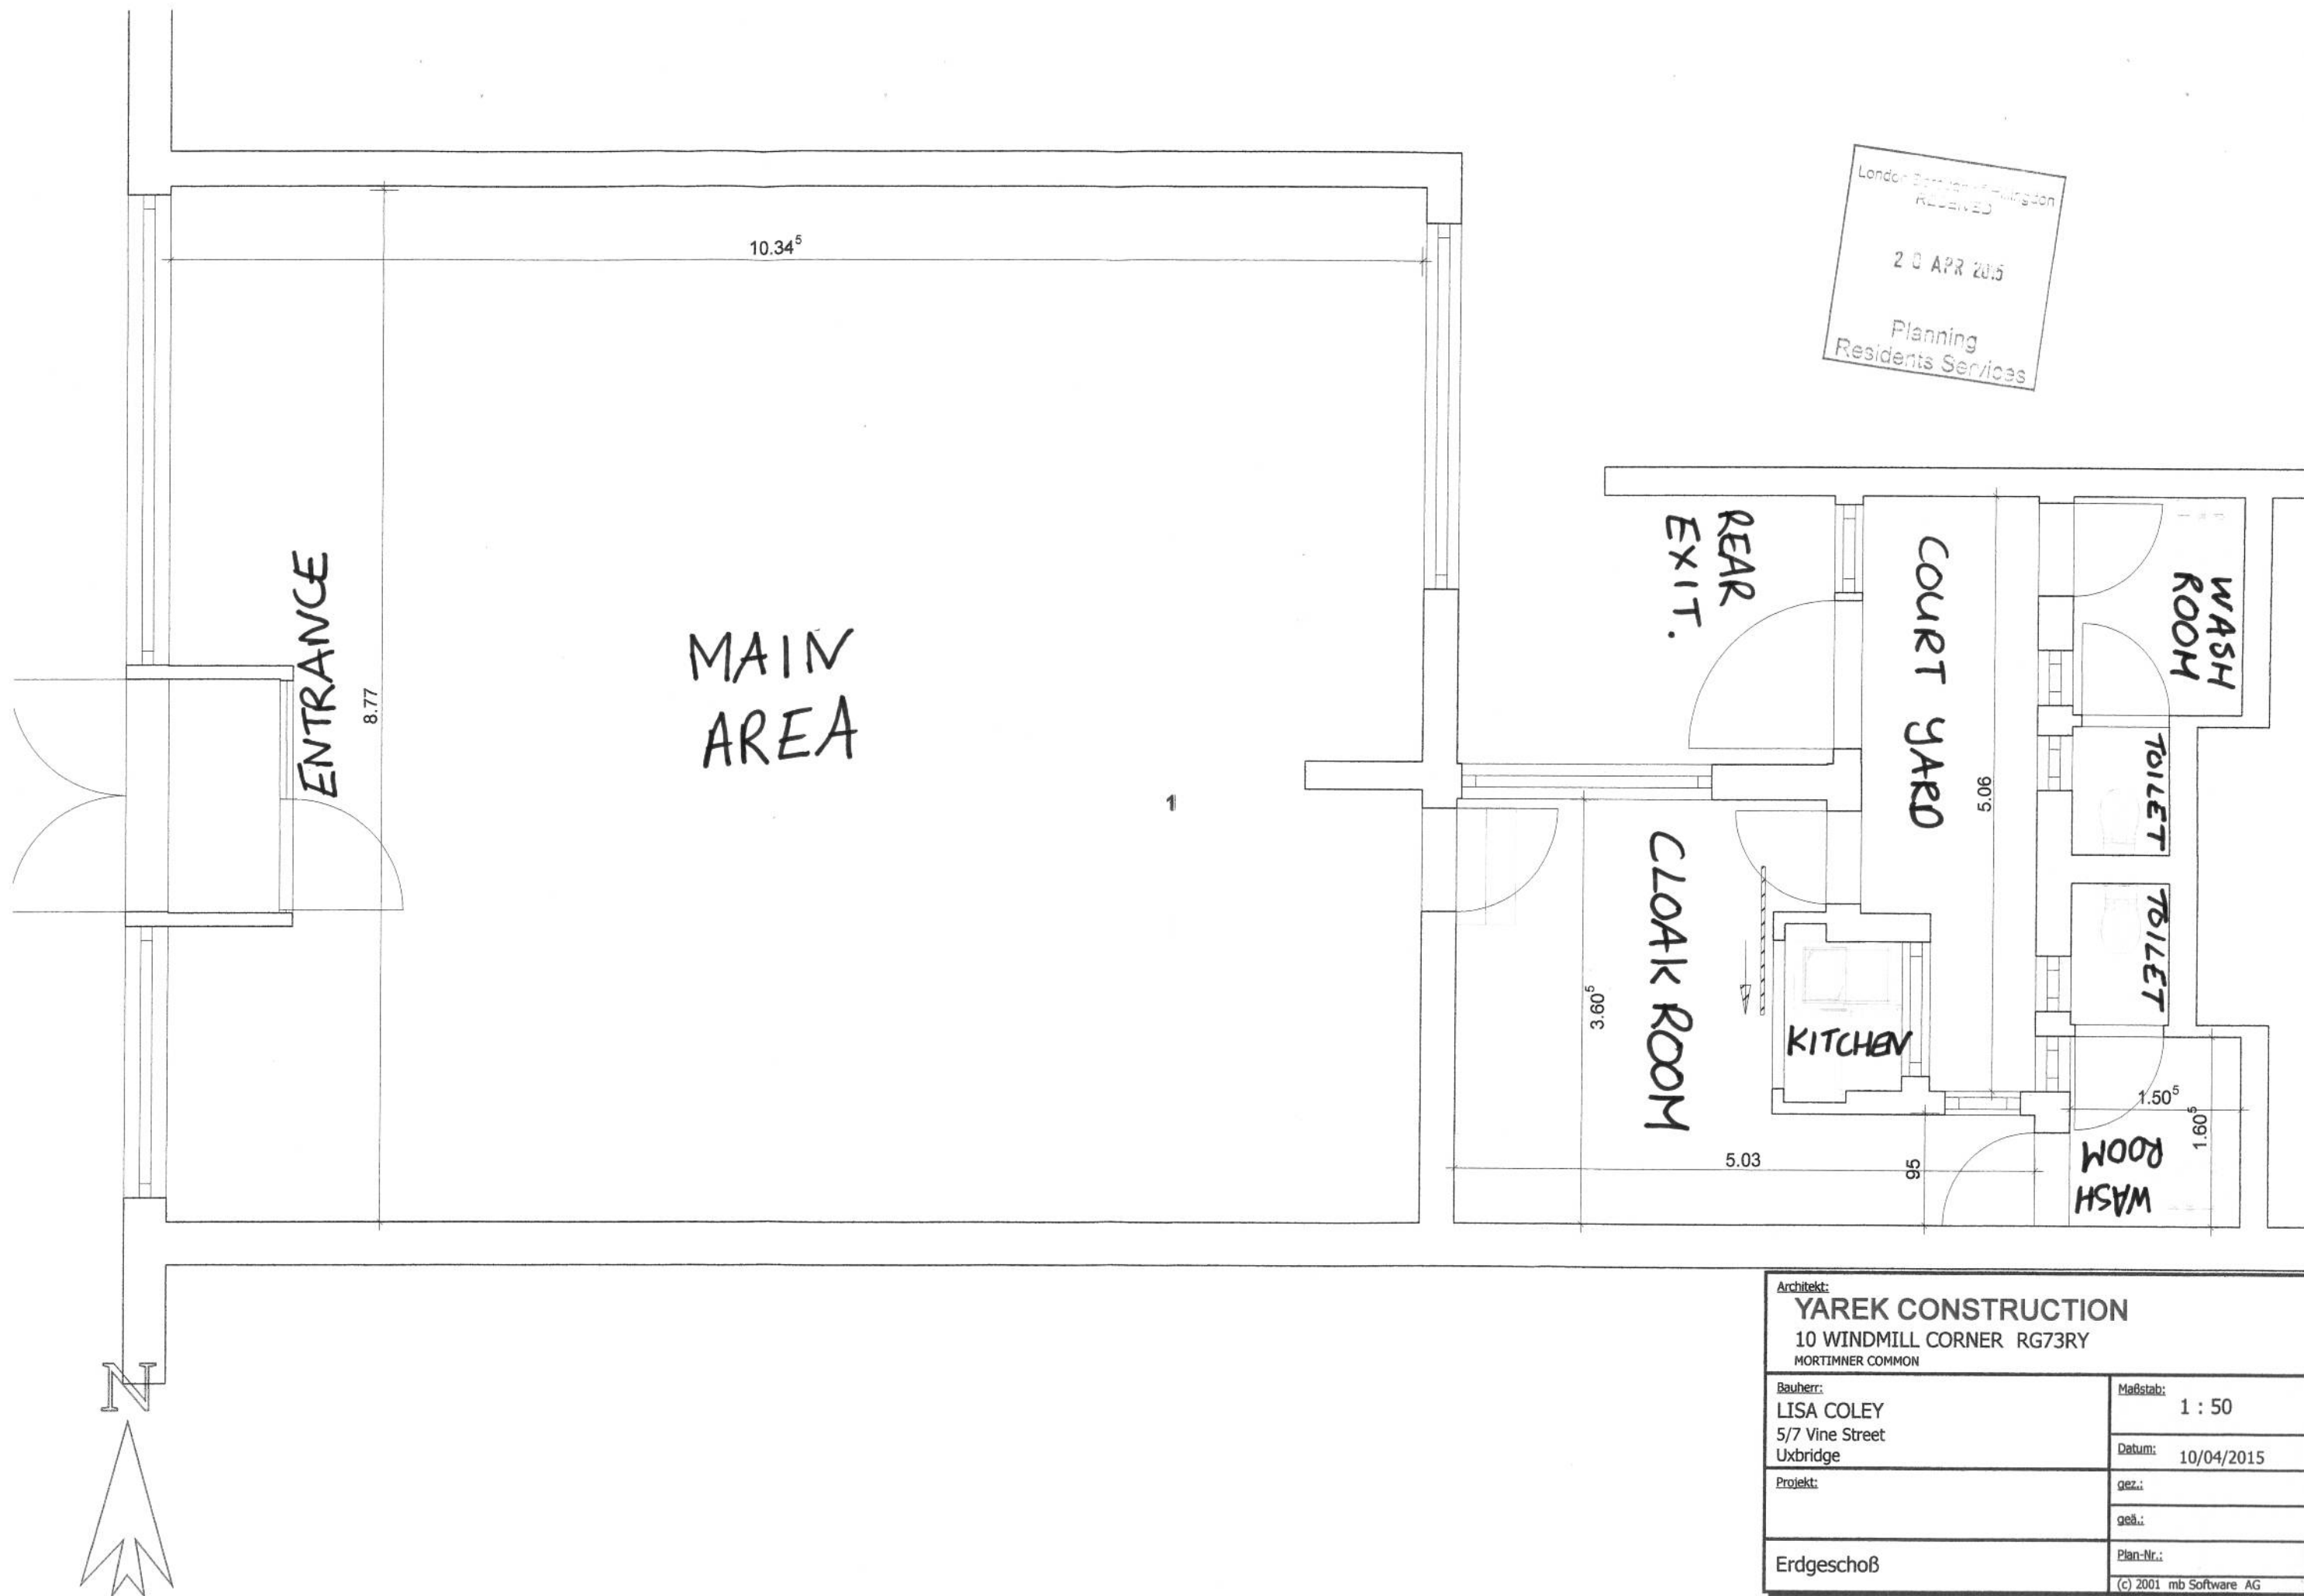

Architekt: YAREK CONSTRUCTION 10 WINDMILL CORNER RG73RY MORTIMNER COMMON	
Bauherr: LISA COLEY 5/7 Vine Street Uxbridge	Maßstab: 1 : 50
Projekt:	Datum: 10/04/2015
	gez.:
	geä.:
Erdgeschoß	Plan-Nr.:
	(c) 2001 mb Software AG