


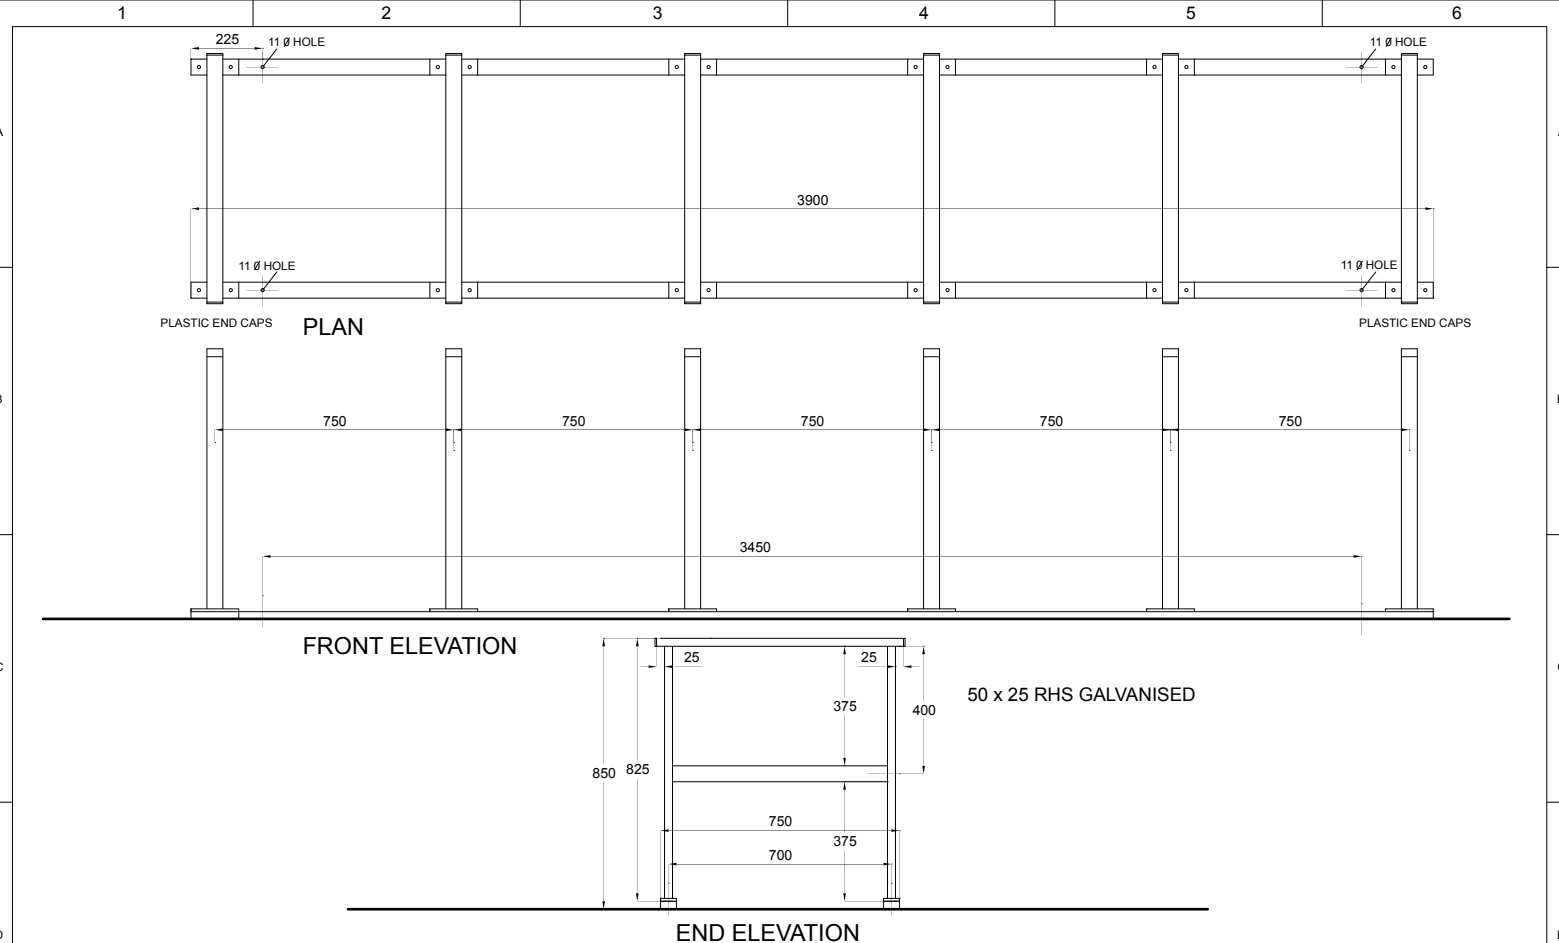

©

COPYRIGHT 2010
THIS DRAWING MUST NOT BE USED WITHOUT THE WRITTEN CONSENT OF:


URBANFAB

Tel: 0191 534 3211 Fax: 0191 534 1214
Pennywell Industrial Estate, Sunderland, SR4 9EN
Email: sales@urbanfab.com www.urbanfab.com

NOTES:
1. ALL DIMENSIONS ARE IN MILLIMETRES UNLESS OTHERWISE STATED.
2. DO NOT SCALE.
3. REMOVE ALL BURRS, SWarf AND SHARP EDGES.
4. CLEAN ALL WELDS, NO SPATTER, NO SLAG.
6. ALL WELDS TO BE 6mm FILLET UNLESS OTHERWISE STATED.

SCALE

1st ANGLE PROJECTION

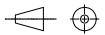

DRAWN

DATE

No.

REVISION

DATE

TITLE

ECO SHELTER 4600 WIDE 12 BIKES

PROJECT

BICYCLE RACK SQUARE TYPE

DRG. No.

REV.