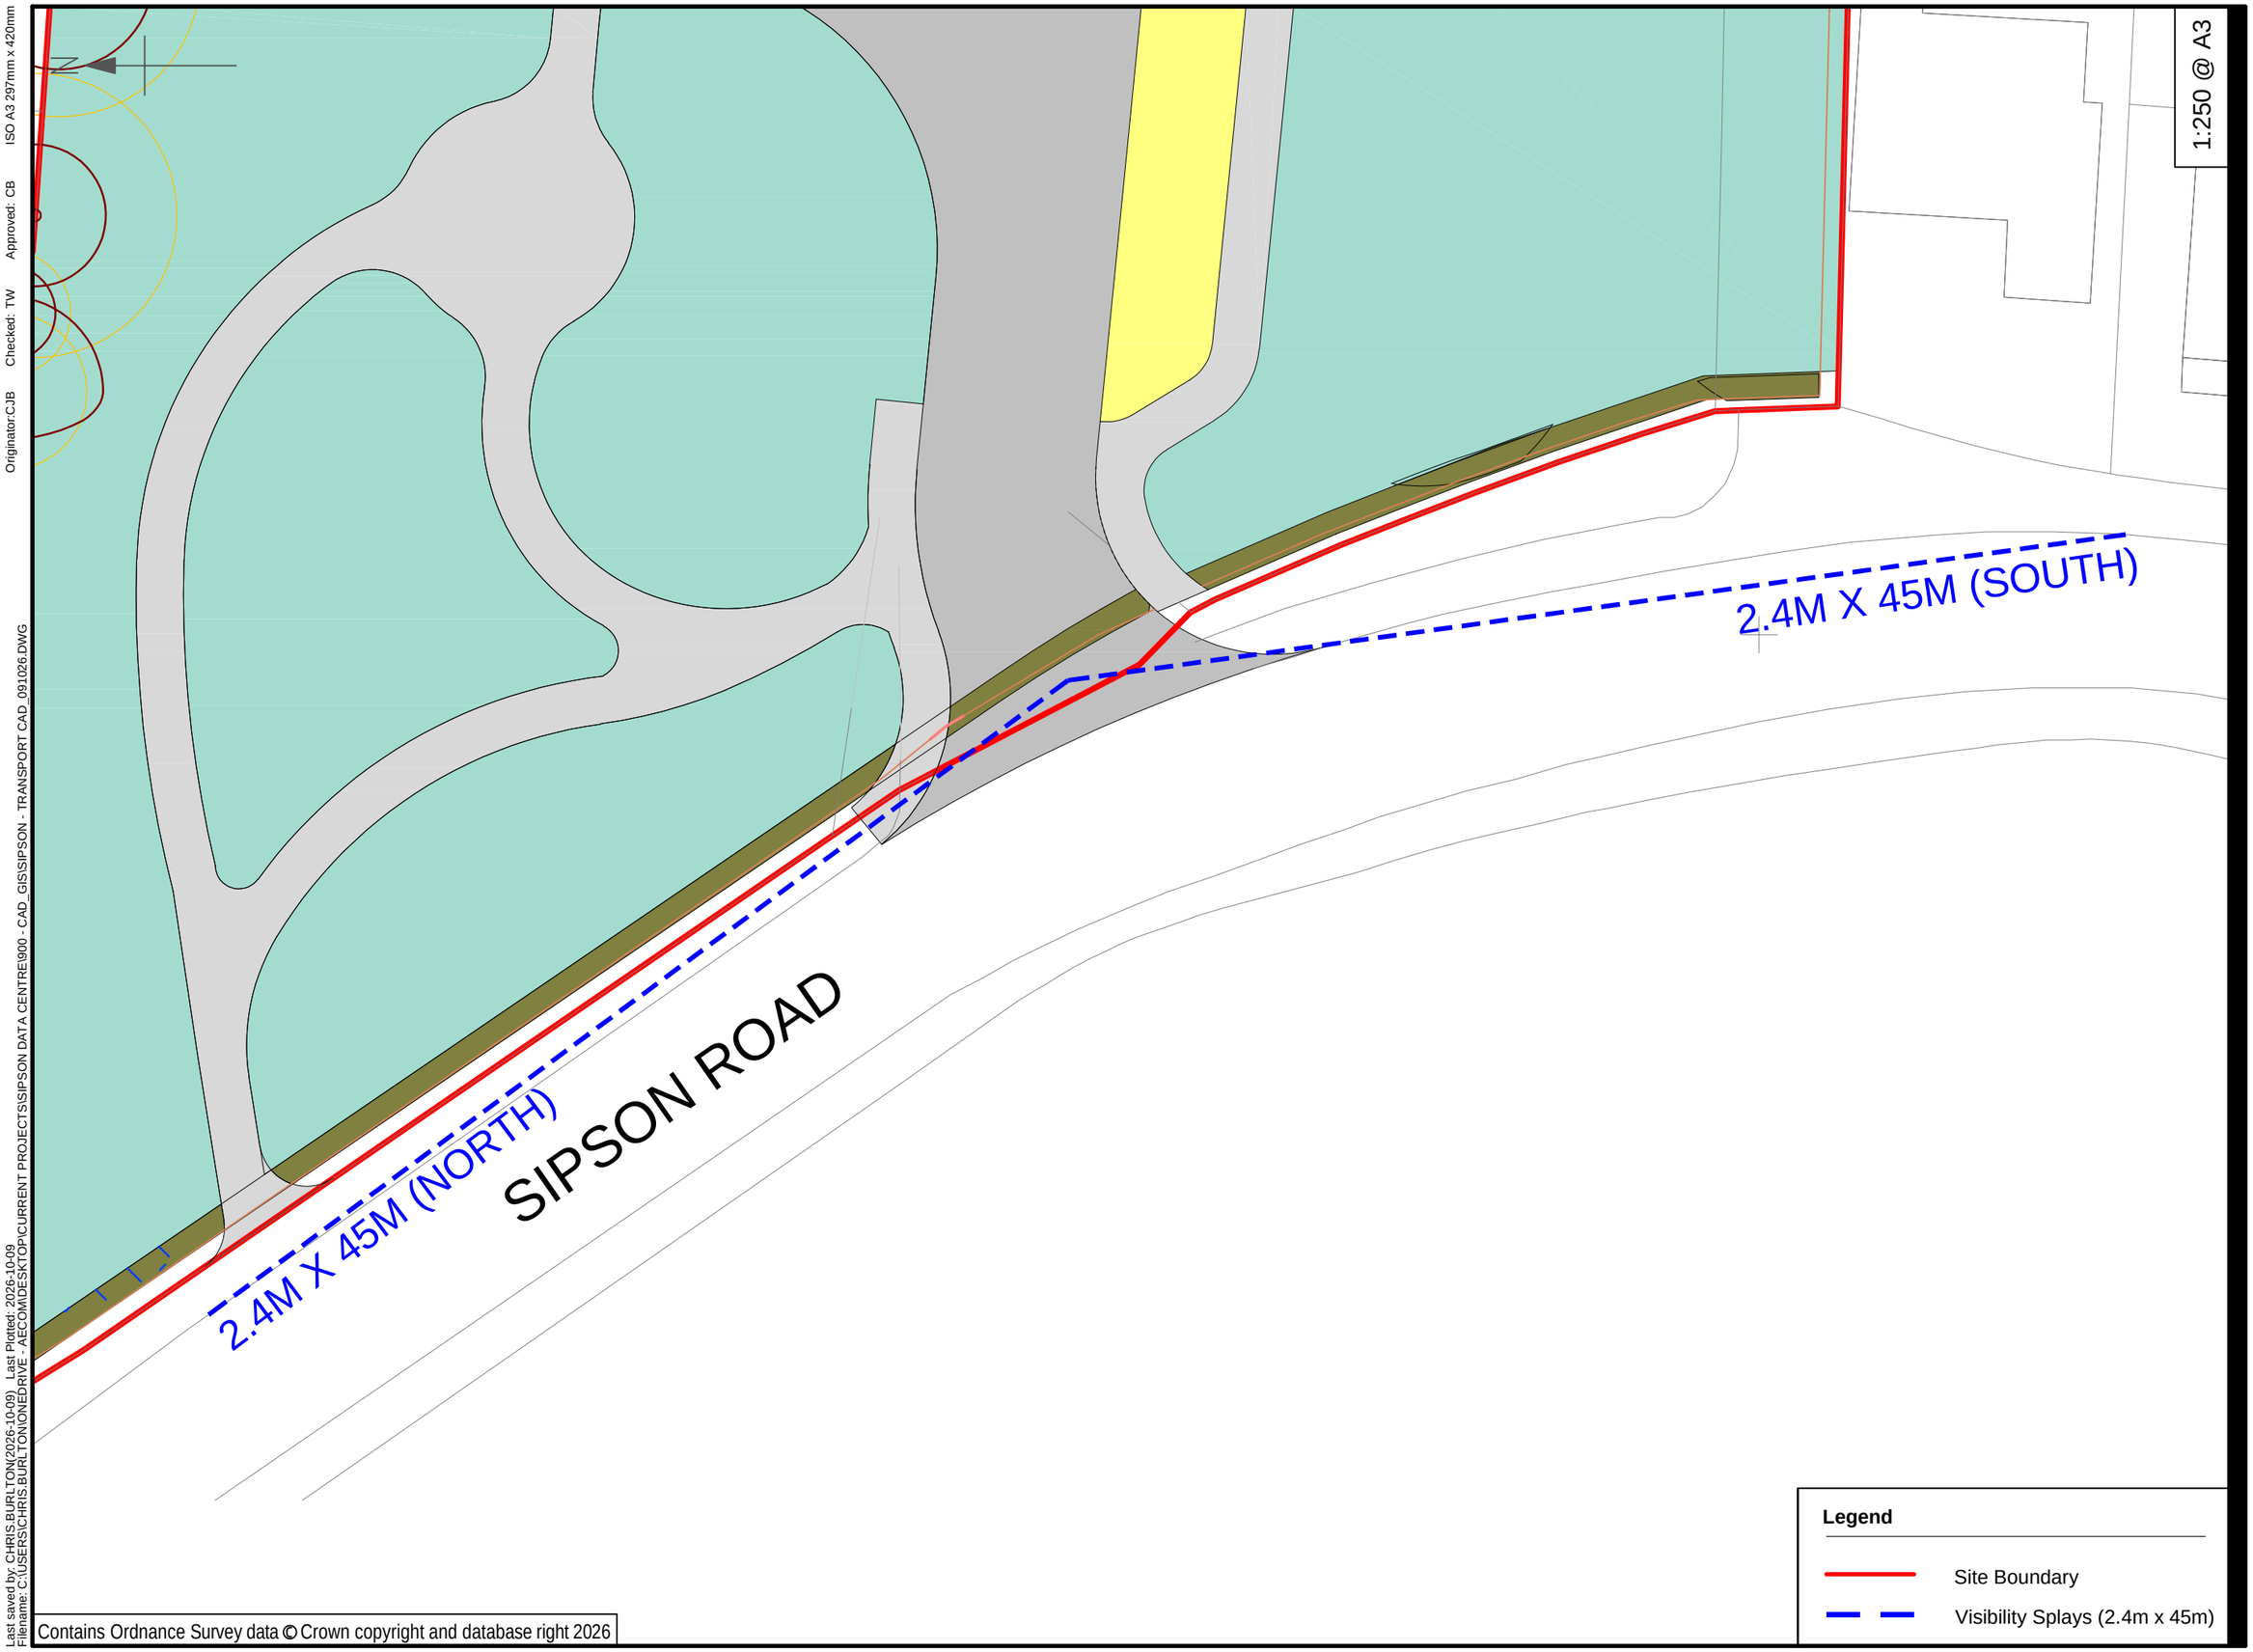


1:250 @ A3

AECOM

PGF-ACM-00-XX-DR-ZZ-050010

Legend

- Site Boundary
- Visibility Splays (2.4m x 45m)

Former Sipson Garden Centre
Site Access Visibility Splays
VIRTUS Data Centres
Project No.: 60749800 Date: October 2026

Contains Ordnance Survey data © Crown copyright and database right 2026

ISO A3 297mm x 420mm Approved: CB Checked: TW Originator:CJB
Last saved by: CHRIS.BURLTON(2026-10-09) Last Plotted: 2026-10-09
Filename: C:\USERS\CHRIS.BURLTON\ONEDRIVE - AECOM\DESKTOP\CURRENT PROJECTS\SIPSON DATA CENTRE\900 - CAD_GIS\SIPSON - TRANSPORT CAD_091026.DWG