




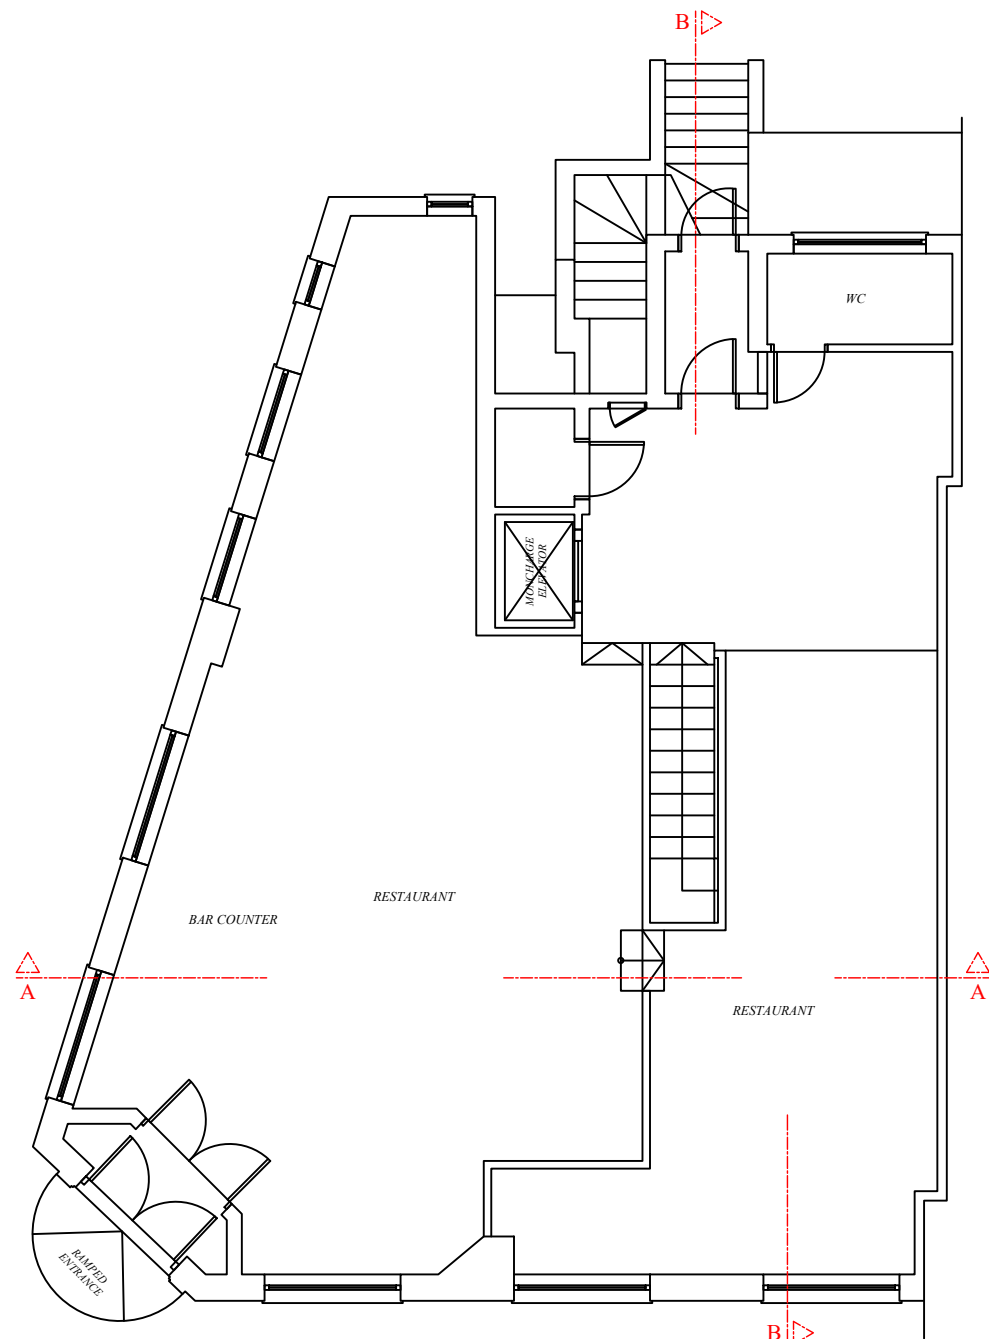

EXISTING GROUND FLOOR PLAN

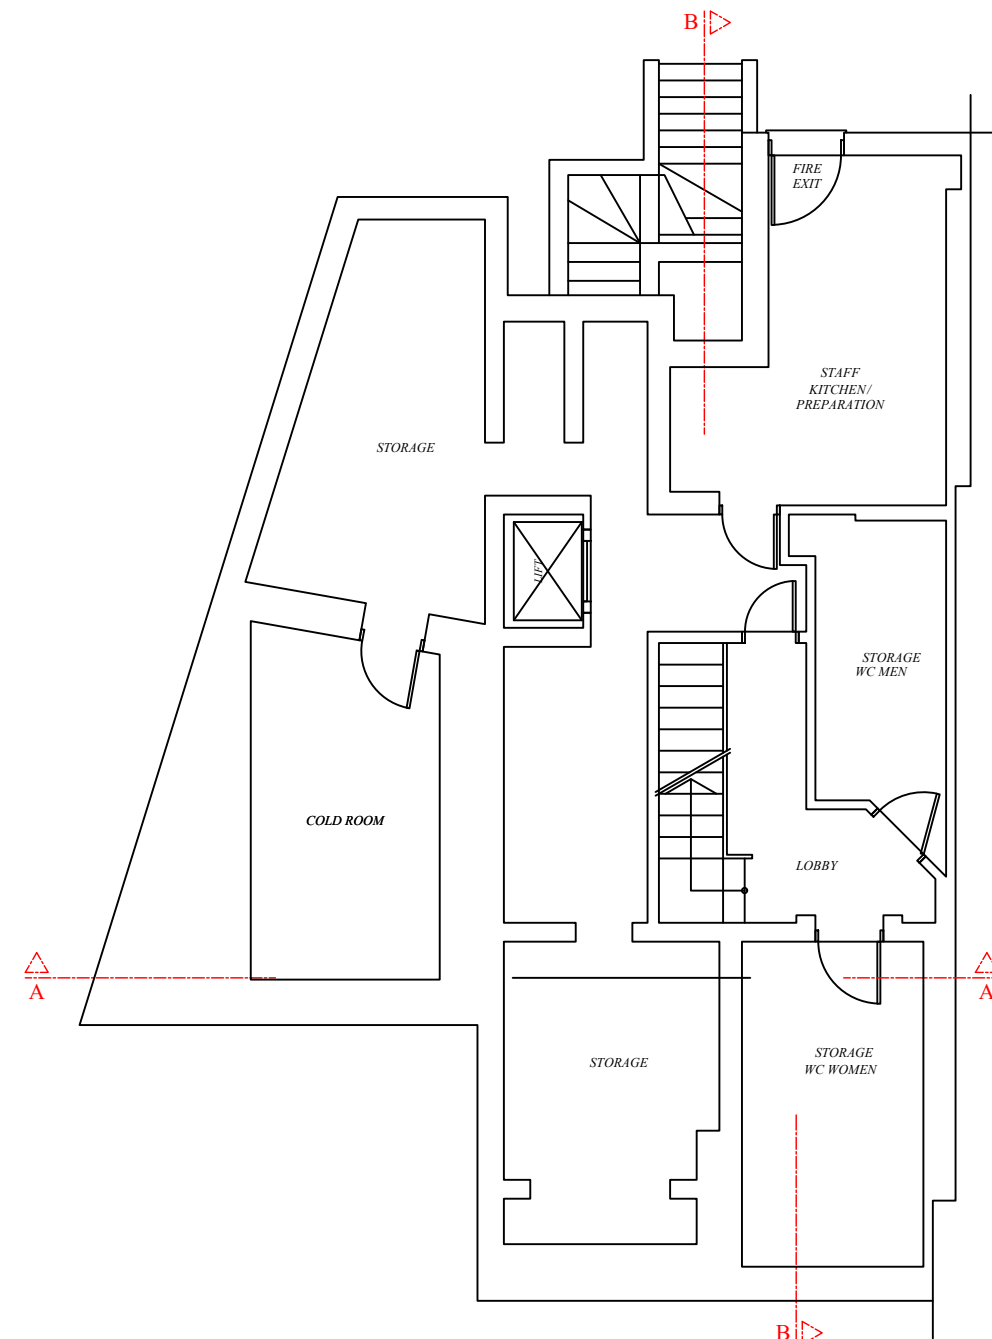

EXISTING BASEMENT FLOOR PLAN

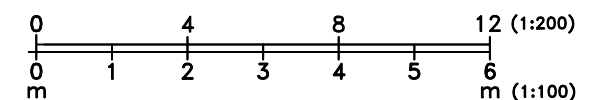

Notes:

1. All dimensions in millimetres (mm) and levels in metres (m) unless noted otherwise.
2. This drawing to be read in conjunction with all other relevant drawings and specification and the Engineer of the project's details.
3. All work to comply with the relevant British Standards, Codes of Practice and the Building Regulations.
4. Builder/owner must inform the Building Control Officer and the Engineer/Designer immediately of any unforeseen site conditions.
5. Any issues caused as a result of builders/owners not working to the approved drawings and or not following instructions of Building Control Officers, will make them liable for any consequential issues.
6. The appointment of Narch is limited to prepare architectural planning drawings and submission to Local Planning Authority.

Notes:

Project:

29 Joel Street,
Northwood HA6 1NU

Drawing Title:

EXISTING FLOOR PLANS

Drawing No: 210709-01	Revision: B
Scale: 1/100@A3	Date: August 2021

Hamilton House, 4th Floor,
Mabledon Place, King's Cross
London WC1H 9BB
020 8889 0468
074 0016 6788



NARCH
DESIGN & BUILD
www.narch.co.uk