



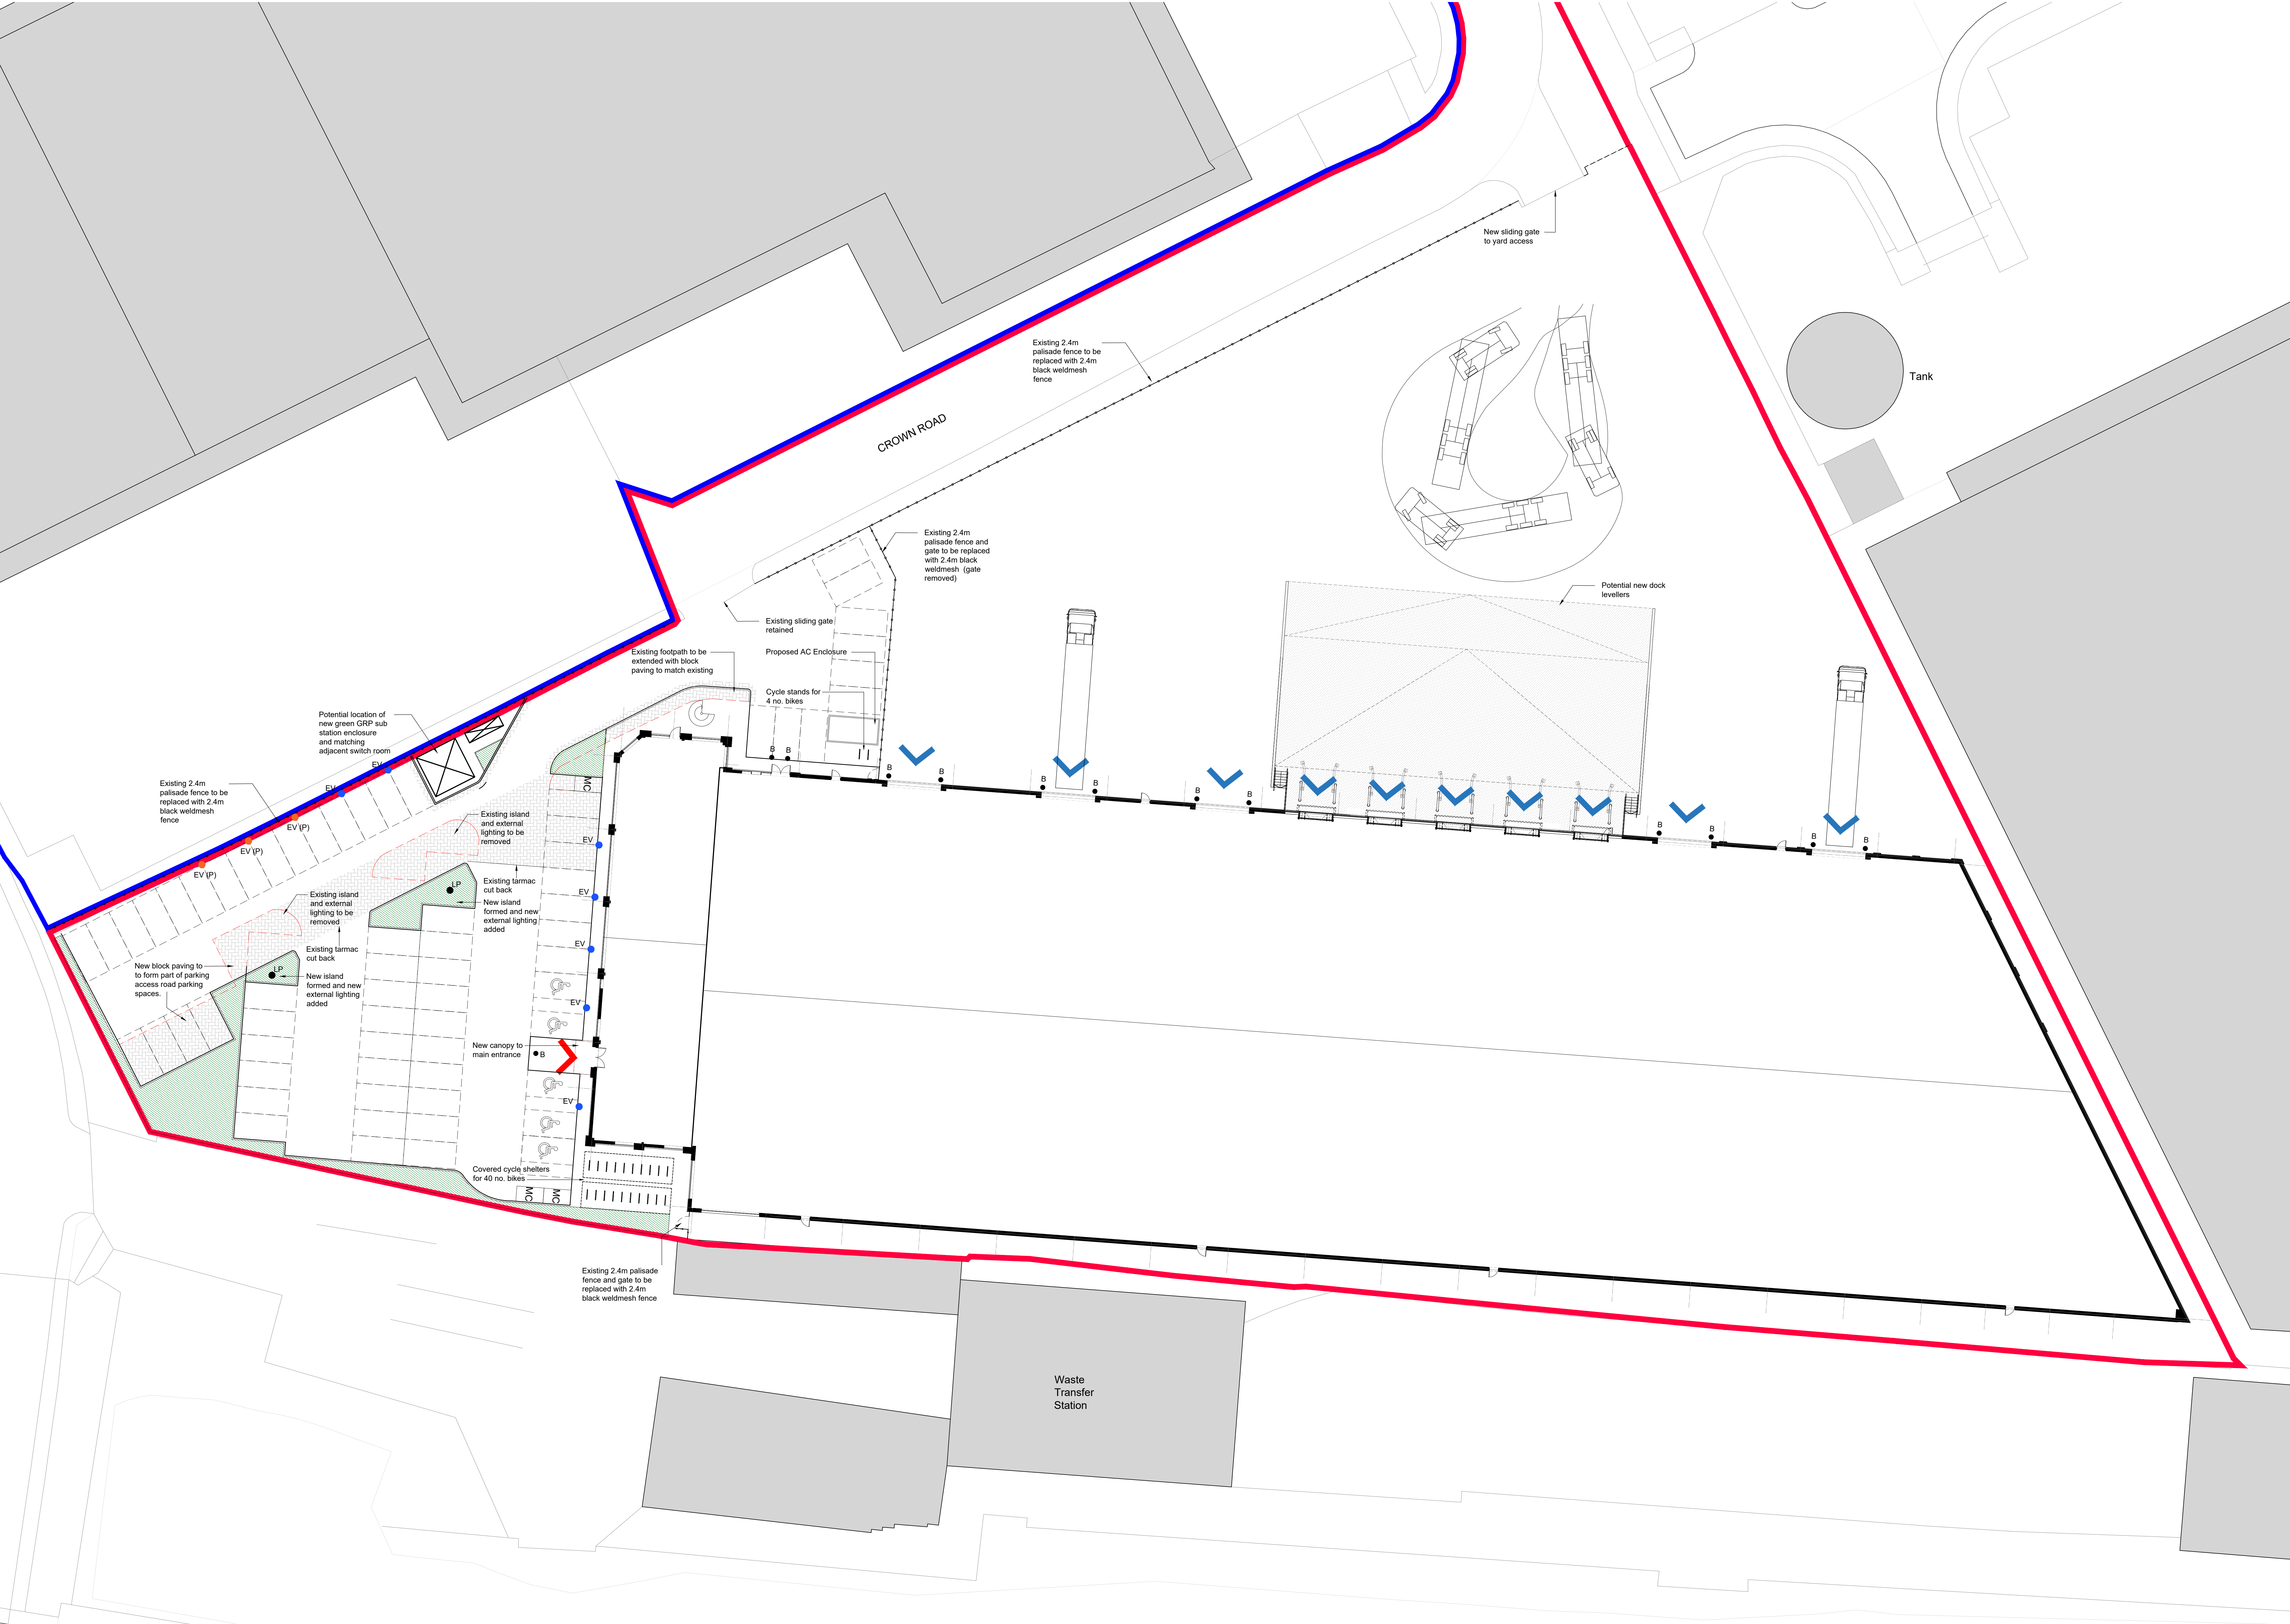

PARKING SPACES PROVIDED			
CAR SPACES	CYCLE SPACES	CHARGING POINT (ACTIVE)	CHARGING POINT (PASSIVE)
65	44	14	6

SITE AREA
1.49 Ha / 3.70 A

- KEY
- APPLICATION SITE AREA
 - APPLICANT SITE OWNERSHIP
 - EXISTING KERB LINES TO BE STRIPPED OUT
 - COVERED CYCLE PARKING
 - BOLLARDS
 - NEW ELECTRIC VEHICLE CHARGING POINT
 - NEW PASSIVE ELECTRIC VEHICLE CHARGING POINT
 - LAMP POST
 - SOFT LANDSCAPE
 - NEW CONCRETE BLOCK PAVING TO MATCH EXISTING

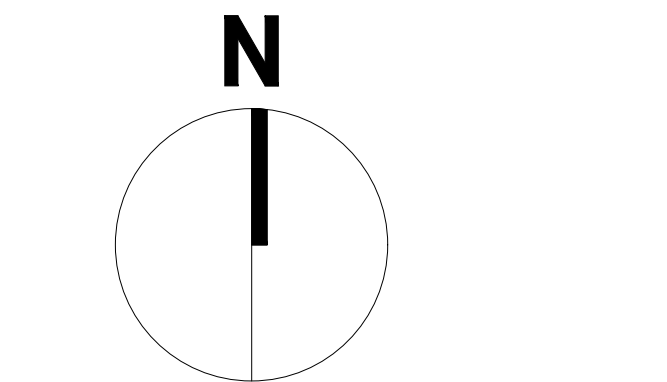

Client:
MAIZELANDS LIMITED &
ARRINGFORD LIMITED

Project:
UNIT 4 CROWN ROAD, HILLINGDON

Drawing Title:
SITE LAYOUT PLAN
PROPOSED

Scale @ A0:
1:200

Checked by:
IW

Date:
APR 20

Job No:
11240

Stage:
PL 210

Issue Status:
Construction ☐ Preliminary ☐
Information ☐ Approval ☐
Tender ☐

Offices:
Planning Master Planning
Urban Design
Interiors
Landscape
Woking
London
Milton Keynes
Wansaw

PRC Architecture & Planning

