



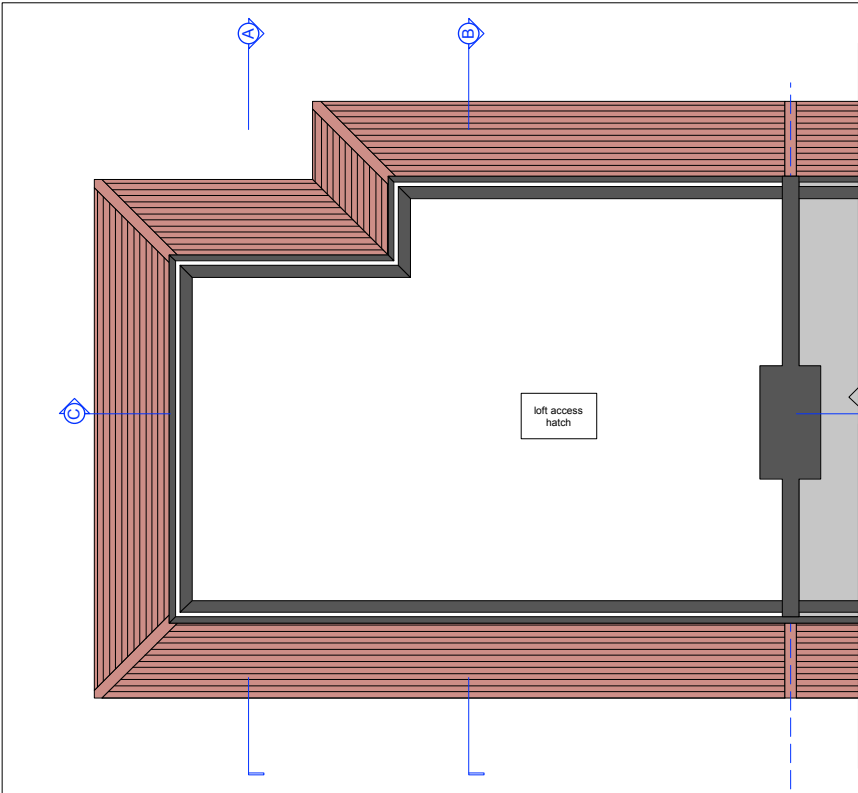

SECOND FLOOR PLAN - AS EXISTING

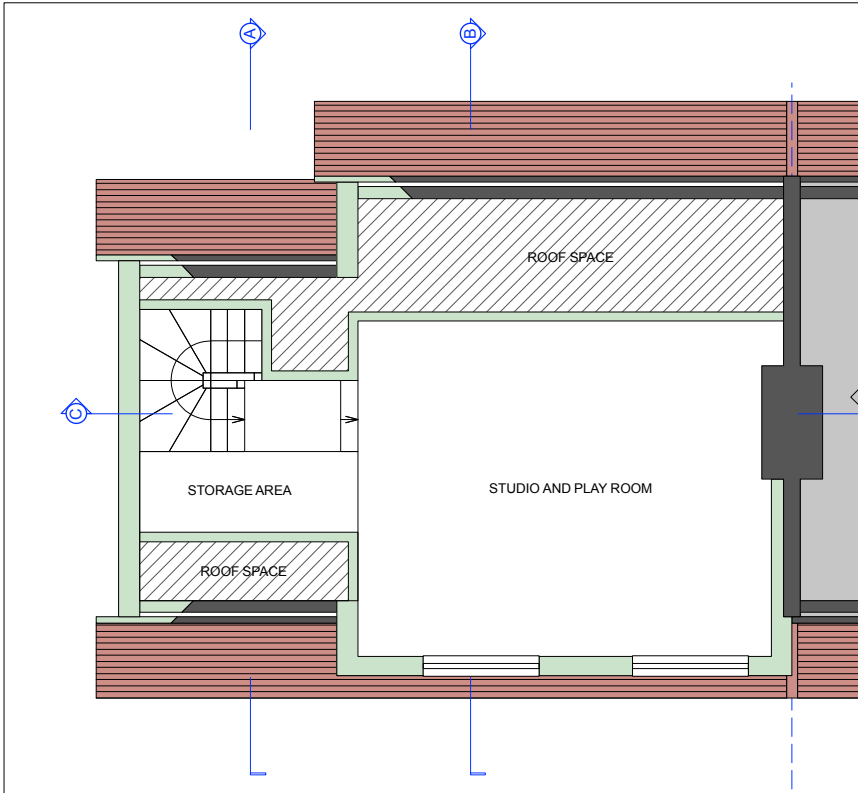

SECOND FLOOR PLAN - AS PROPOSED

JOHN GRANT ARCHITECT

johnggrantarchitect@gmail.com
 07802 876591
 54 Gloucester Drive, London N4 3DU

client	G McLaughlin
job	15 Addison Close, London HA6 1TA
drawing	Second Floor Plan
no.	15AC/04/P
date	22/4/22
scale	1:100 @ A3