



This drawing is prepared for planning permission only. It should not be used for construction nor relied on for dimensions.

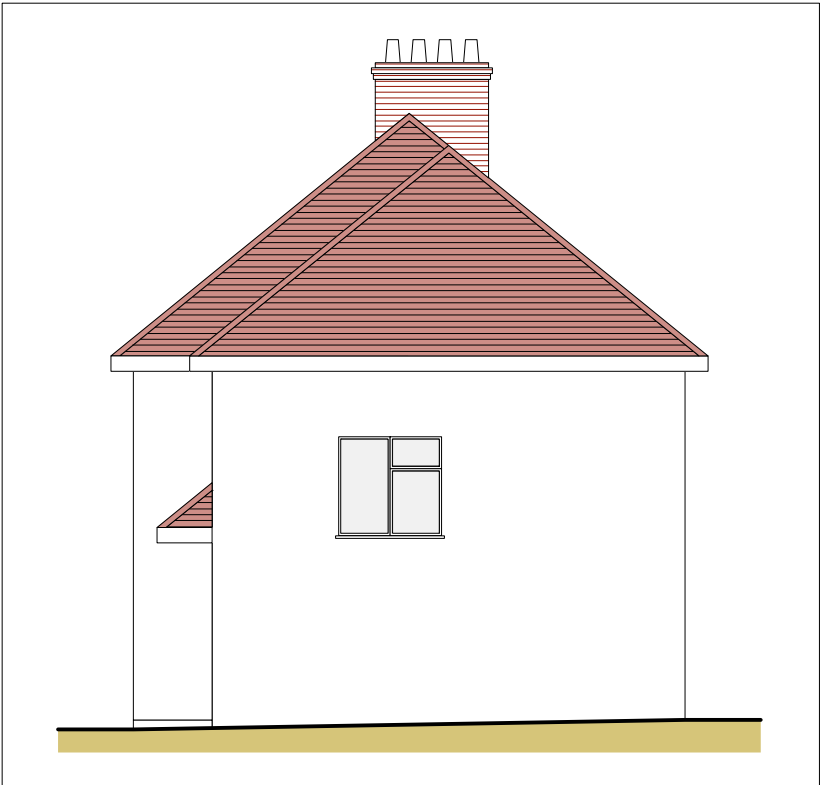

SIDE ELEVATION - AS EXISTING

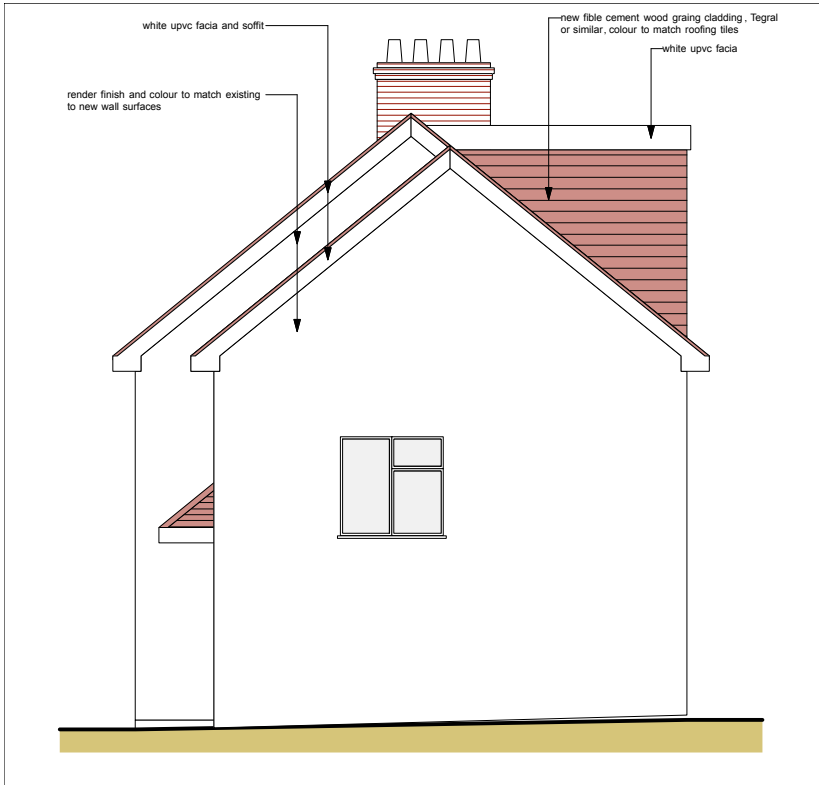

SIDE ELEVATION - AS PROPOSED

JOHN GRANT ARCHITECT

johnggrantarchitect@gmail.com
07802 876591
54 Gloucester Drive, London N4 3DU

client	G McLaughlin		
job	15 Addison Close, London HA6 1TA		
drawing	Side Elevation		
no.	15AC/07/P	date	22/4/22
		scale	1:100 @ A3