



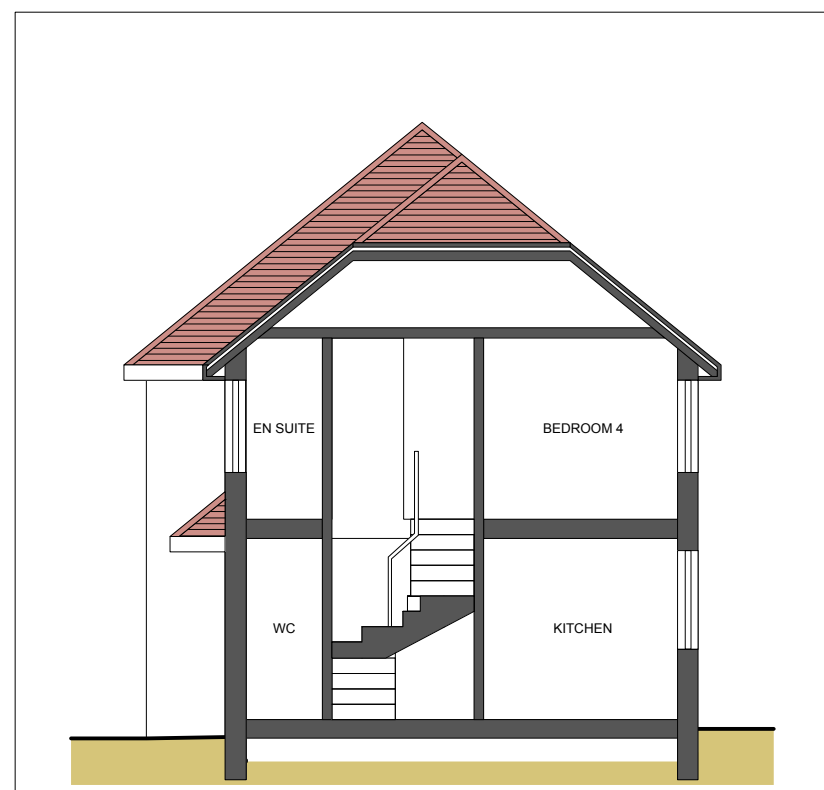

SECTION A-A - AS EXISTING

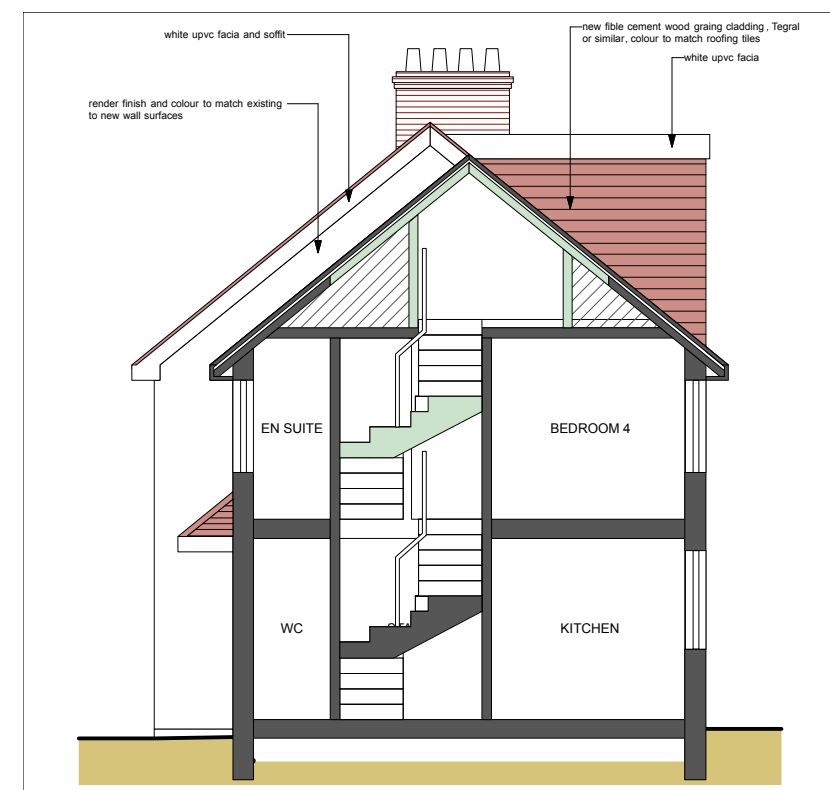

SECTION A-A - AS PROPOSED

JOHN GRANT ARCHITECT

johnggrantarchitect@gmail.com
07802 876591
54 Gloucester Drive, London N4 3DU

client

G McLaughlin

job

15 Addison Close, London HA6 1TA

drawing

Section A-A

no.

15AC/09/P

date

22/4/22

scale

1:100 @ A3