



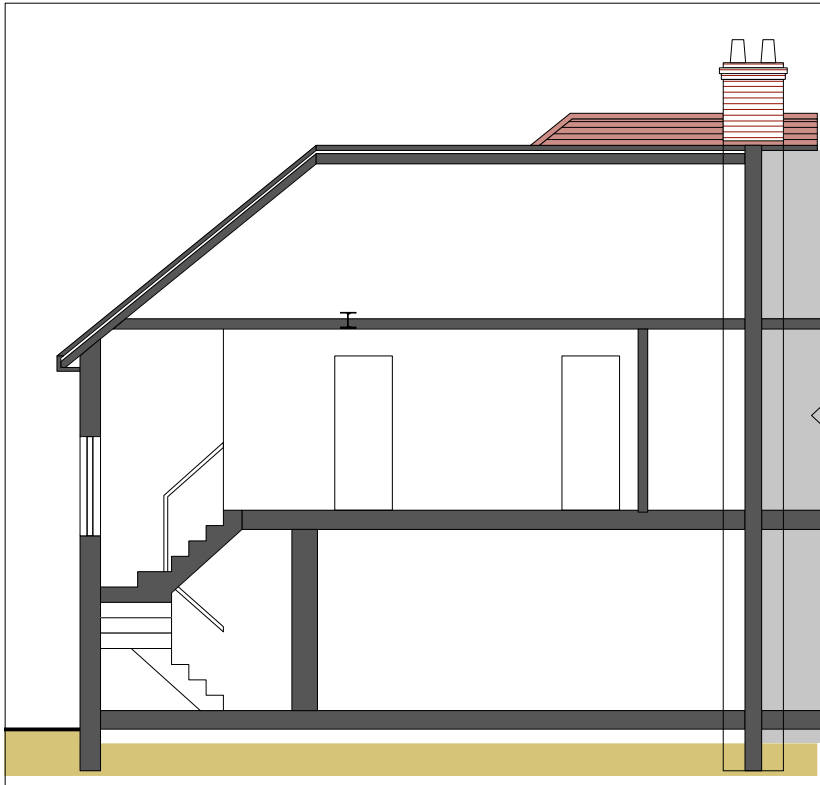

SECTION C-C - AS EXISTING

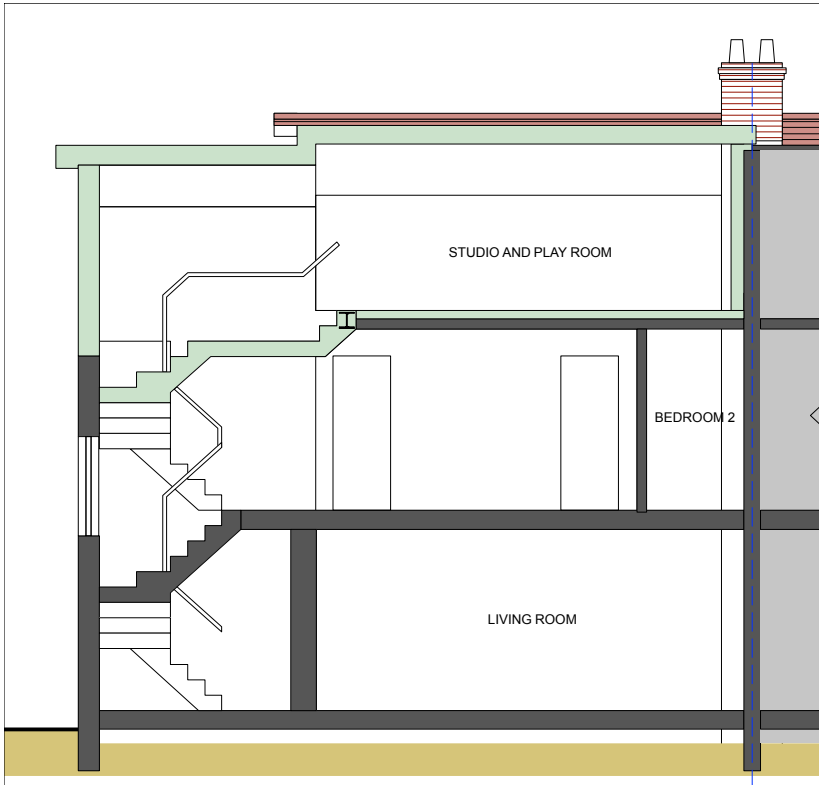

SECTION C-C - AS PROPOSED

JOHN GRANT ARCHITECT

johngrantarchitect@gmail.com
07802 876591
54 Gloucester Drive, London N4 3DU

client	G McLaughlin		
job	15 Addison Close, London HA6 1TA		
drawing	Section C-C		
no.	15AC/11/P	date	22/4/22
		scale	1:100 @ A3