

Landscape Masterplan



Fence & Wall Types SLD-HG96-WF1



-  F1 – TYPE ONE 1800MM HIGH TIMBER BOARDED FENCE WITHOUT ANY SOIL RETENTION REQUIRED
-  F2 – TYPE TWO - 1800MM HIGH TIMBER FENCE BETWEEN THE PRIVATE GARDEN WITHOUT ANY SOIL RETENTION REQUIRED
-  F3 - 1100MM HIGH POST METAL RAILING FENCE AROUND THE PLAY AREA
-  F4 – 1800MM HIGH WIDTH 600, GREEN HEDGE FENCE TO DISTINGUISH THE PRIVATE GARDENS AND COMMUNAL AREA



F1 – TYPE ONE 1800MM HIGH TIMBER BOARDED FENCE



F2 – TYPE TWO - 1800MM HIGH TIMBER FENCE BETWEEN THE PRIVATE GARDEN




F3 - 1100MM HIGH POST METAL RAILING FENCE AROUND THE PLAY AREA



F4 – 1800MM HIGH WIDTH 600, GREEN HEDGE FENCE TO DISTINGUISH THE PRIVATE GARDENS AND COMMUNAL AREA

Nature Play Zone

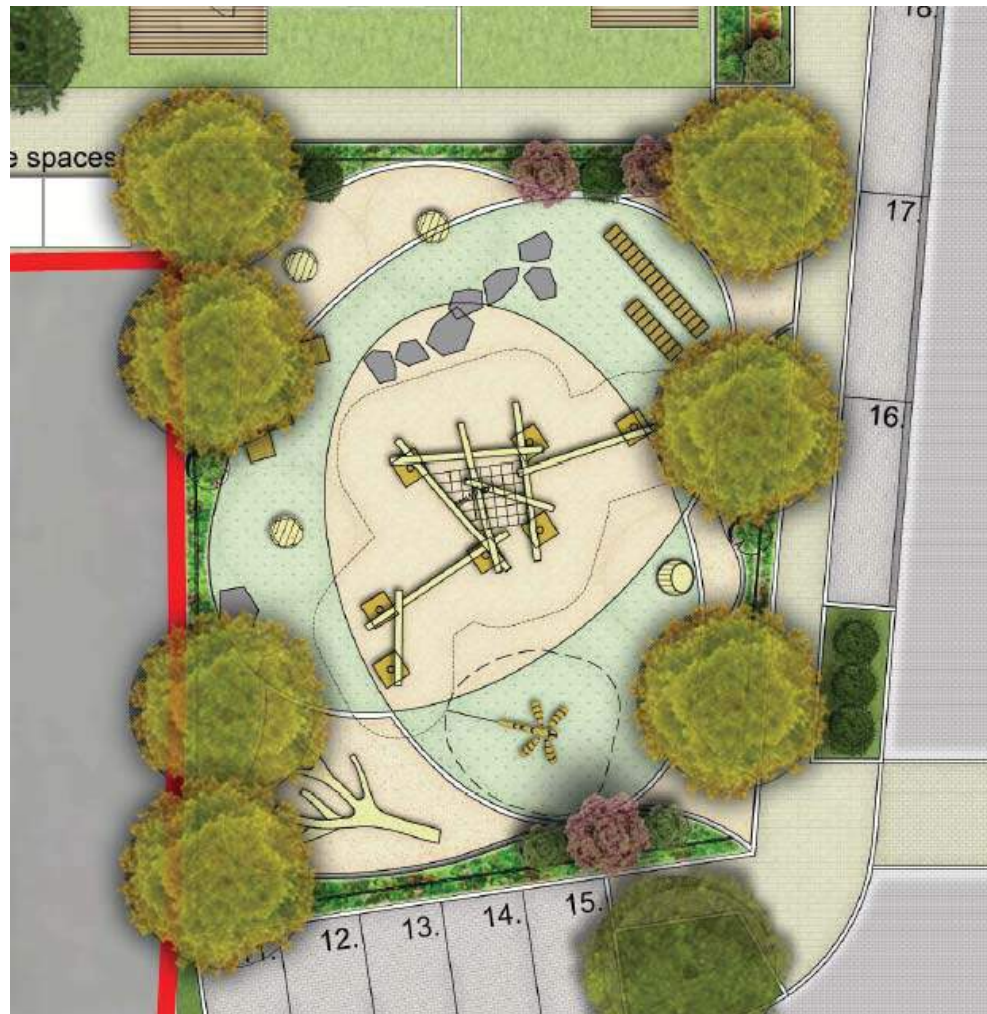

POCKET PARK PLAY ZONE

PUBLIC PLAY AREA AGREAS AGE 0-11

- Natural integrated play
- Linking the site to the meadows
- Providing a soft setting natural materials
- Provision of equipment 0-11
- Seating and gated for ages 0-4

Child Age	Maximum Walking distance from residential unit (taking into account barriers)
Under 5s	100 m
5-11 year olds	400 m
12 +	800 m

