LASER SURVEYS

LAND AND BUILDING SURVEYS, UNDERGROUND SERVICES LOCATION, CCTV DRAINAGE SURVEYS.

Established 1975. Member of The Survey Association.

OPEN SPACE, UPPER INTERFIELDS, LEIGH SINTON ROAD, MALVERN, WORCESTERSHIRE, WR14 1UT
TEL 01886 833133 email: worcester@laserserveys.com

142-144 HILLVIEW AVENUE, HORNCHURCH, ESSEX. RM11 2DL.
TEL 01708 438400 FAX 01708 438400 email: london@laserserveys.com

Copyright © 2017 Laser Surveys Ltd. All rights reserved.

DATUM NOTES

GPS IS BASED UPON SURVEY STATION 1 FIXED
BY A DIFFERENTIAL SURVEY NATIONAL GRID BY GPS SATELLITE NOVAL NETWORKS

LEVELS ARE RELATED TO :-
THE DRAINAGE SURVEY GPS ACTIVE NETWORK
AND TRANSFORMED USING THE OSGM15 & OSTN15 MODEL

SITE BENCH MARK USED IS LOCATED AT :-
STATION 1

VALUE GIVEN AS 30.765m

NG REF : SU0148.4NE SR1428.12NW

SURVEY CONTROL STATIONS SHOWN

ABBREVIATIONS (where applicable)

AV	Air Valve	DC	Drainage Channel	IC	Inspection Cover	OH	Overhead	SK	Soakaway	WL	Water Level
BK	Brick	DP	Drain Pipe	IL	Invert Level	PAV	Paving	SP	Signpost	WM	Water Meter
BL	Bollard	EP	Electricity Pole	IN	Interceptor	PB	Post Box	ST	Silt Trap	WO	Wash Out
BS	Bus Stop	ER	Earthing Rod	I/R	Iron Railings	PE	Pipe	SV	Stop Valve		
BT	British Telecom	FB	Flower Bed	CB	Control Box	PM	Parking Meter	SVC	Security Video Camera		
C/B	Close Boarded	FE	Fence	KO	Kerb Outlet	P/R	Post and Rail	TCB	Telephone Call Box		
CL	Cover Level	FH	Fire Hydrant	LB	Litter Bin	PT	Post	TL	Traffic Light		
CLK	Chainlink	FL	Floor Level	LP	Lamp Post	P/W	Post and Wire	TK	Tank		
CO	Column	FP	Flag Pole	MH	Manhole Cover	RE	Rodding Eye	TP	Telegraph Pole		
Conc	Concrete	GP	Gate Post	MK	Marker	RET	Retaining	UG	Underground		
CP	Catch Pit	GV	Gas Valve	MS	Milestone	RS	Road Sign	UTF	Unable To Trace Further		
CPS	Concrete Paving Slabs	GY,G	Gully	MT	Meter	RSJ	Rolled Steel Joist	UTL	Unable To Lift		
CTV	Cable Television	HT	Height	MY	Mercury	SC	Stop Cock	VP	Vent Pipe		

BELMORE ALLOTMENTS, HAYES UXBRIDGE, UB4 0EJ

TOPOGRAPHICAL SURVEY, UNDERGROUND SERVICES TRACE & GPR SURVEY

NOTES

- Drainage pipe sizes (where shown) have been gauged from the surface for safety reasons and should be regarded as approximate only.
- Tree species (where shown) should be treated with caution and expert identification is advised.
- Although this is a digital survey the accuracy and amount of detail shown is limited by the scale commonly associated with the graphical scale of mapping. Special care should be exercised when working to larger scales.
- Mobile features in the vicinity of the boundaries, as shown above, may not represent the extent of legally defined ownership.
- Whilst every effort has been made to achieve accuracy on this plan, CRUCIAL clearance dimensions, levels and invert levels should be checked prior to design and construction.
- Kerb levels have been taken in the bottom of the channel.
- Areas of dense undergrowth cannot be surveyed in detail, these areas will be shown in outline only and marked as 'dense undergrowth' on the plan.

SHEET LAYOUT
NOT TO SCALE

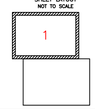

SURVEYED FOR	LONDON BOROUGH OF HILLINGDON CORPORATE PAYMENTS 15/04 CIVIC CENTRE, UXBRIDGE MIDDLESEX, UB8 1UW
SURVEYOR	T.K
DATE	MAY 2017

NO	DATE	REVISIONS

		REV
DRAWING NO	L 8054/1	0
SCALE	1 : 200 @A1	
SEE ALSO DWG NOS	L 8054/1 – 2	
SHEET	1 of 2	
REF NO	L 8054	

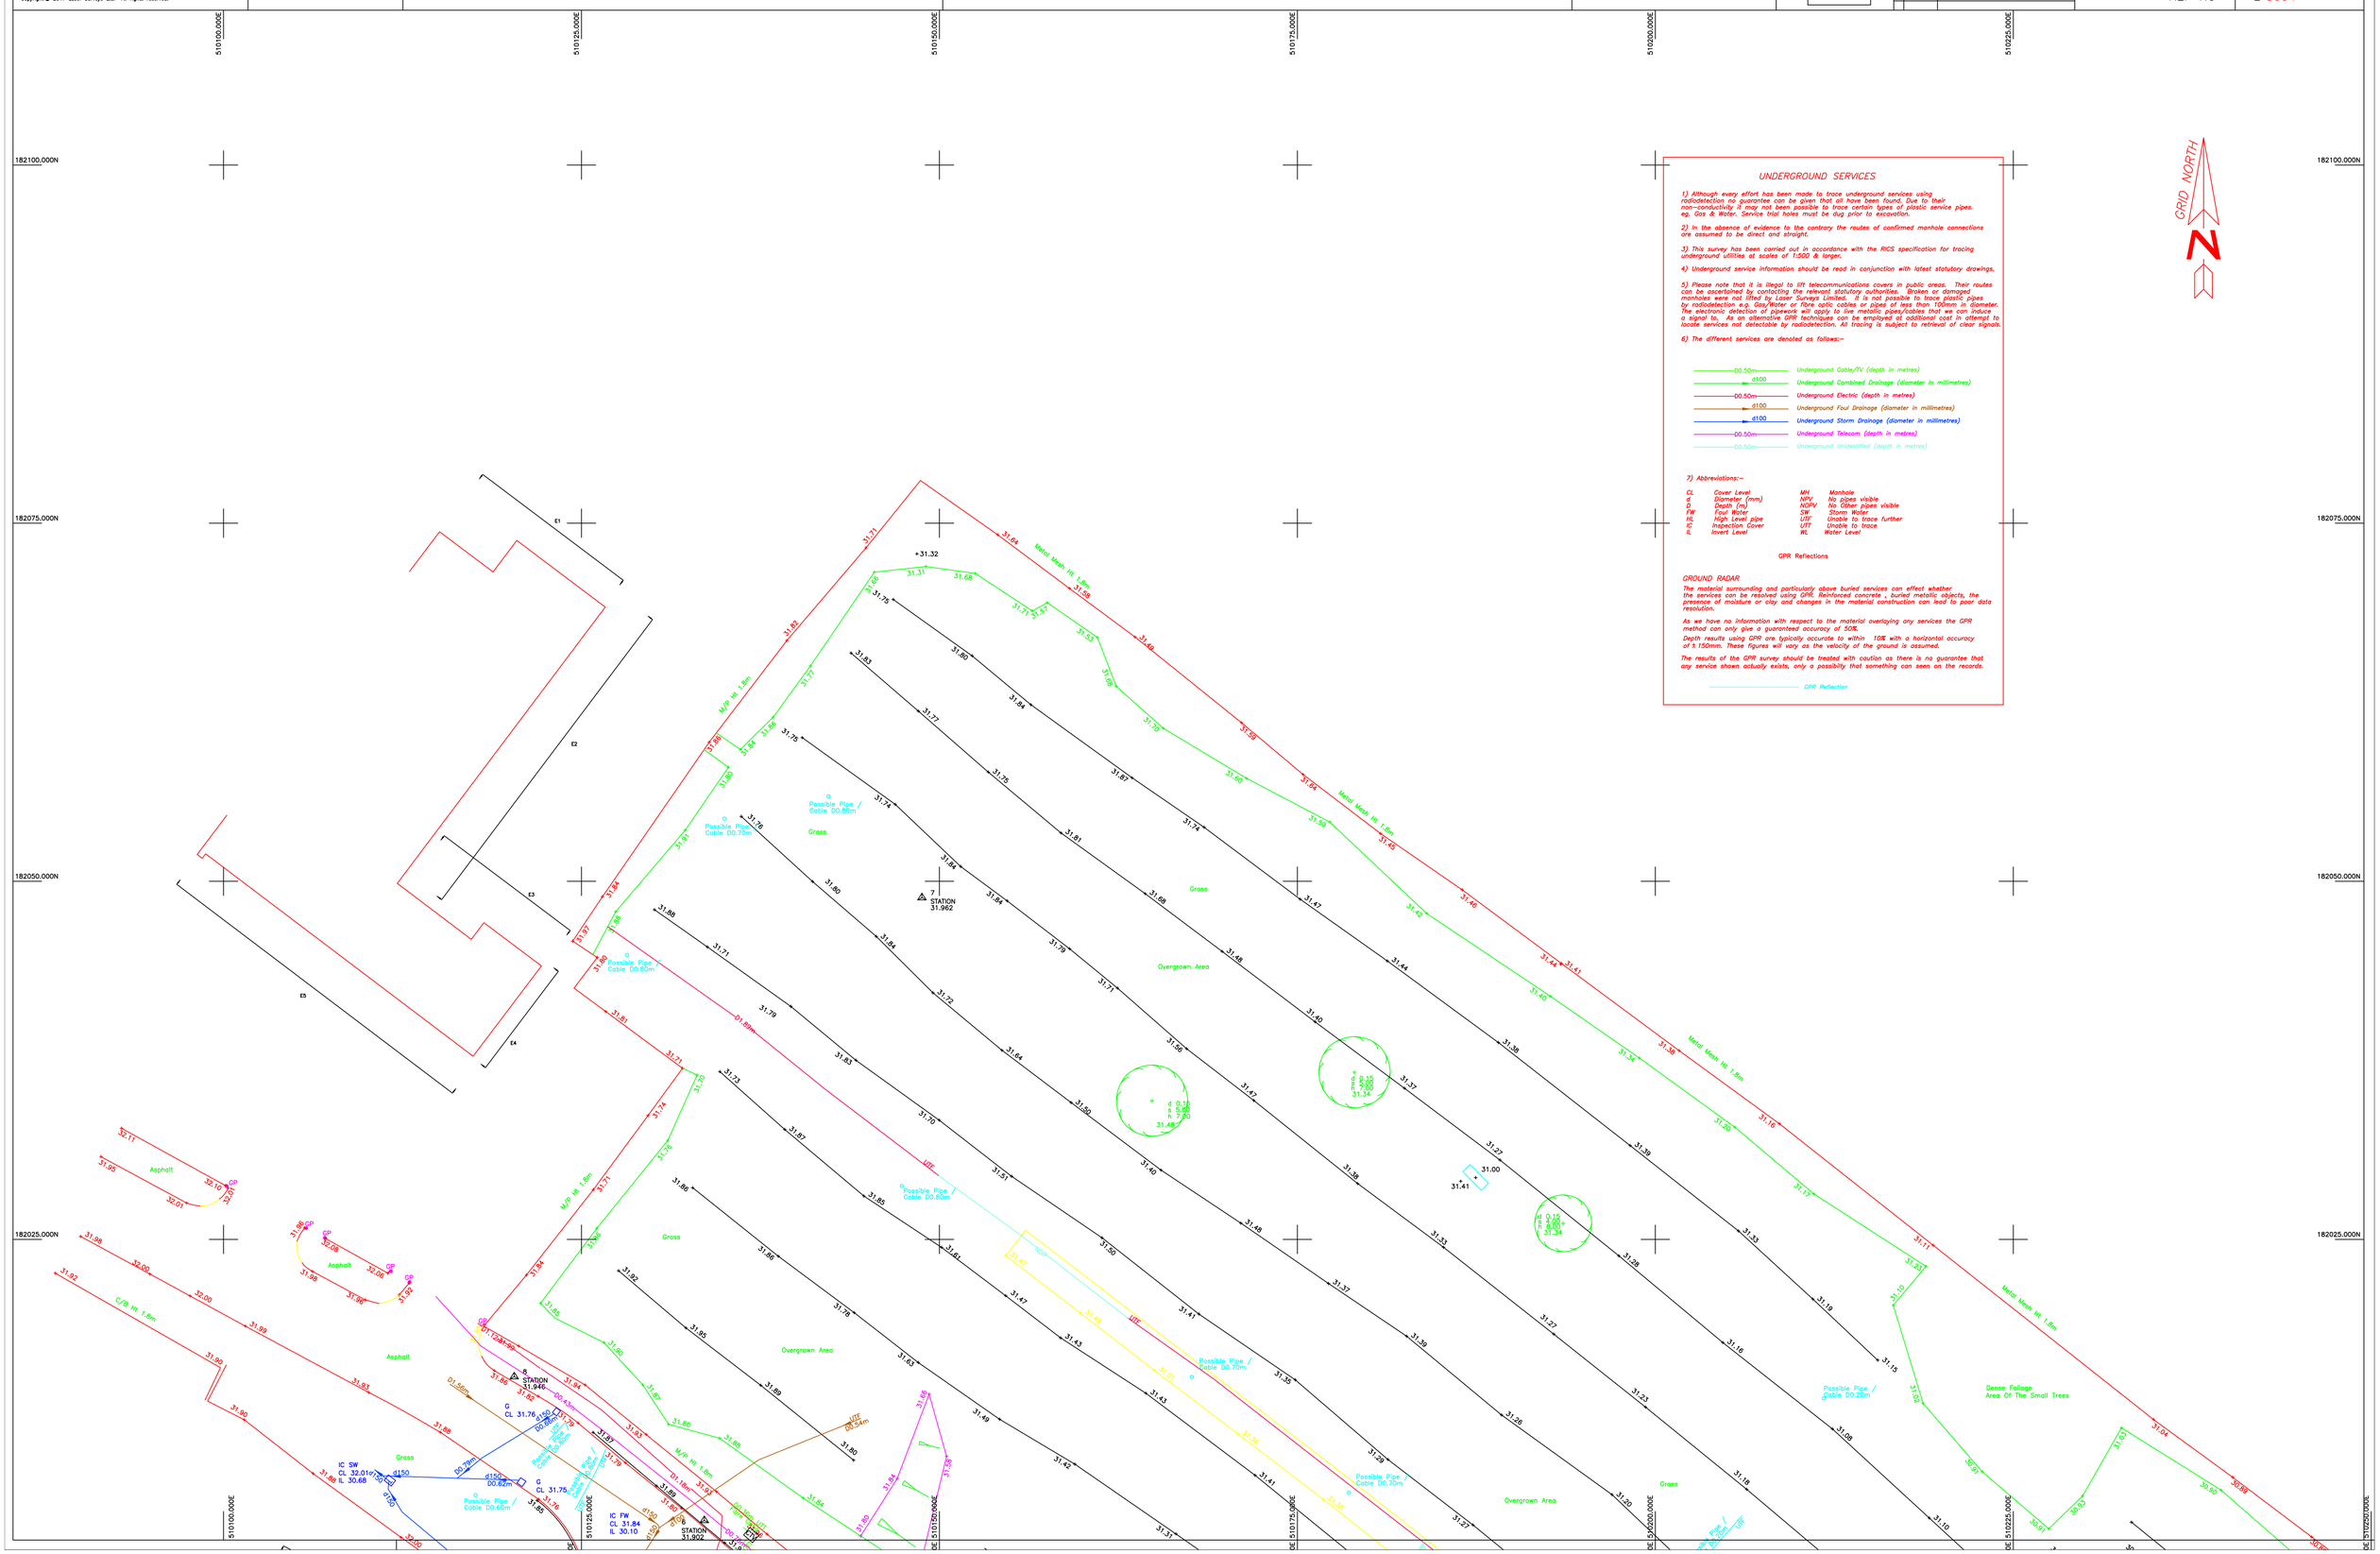
510100.000E
510125.000E
510150.000E
510175.000E
510200.000E
510225.000E
510250.000E
182100.000N
182075.000N
182050.000N
182025.000N
GRID NORTH
N
Metal Mesh Ht 1.8m
M/P Ht 1.8m
C/B Ht 1.8m
Grass
Overgrown Area
Asphalt
Dense Foliage Area Of The Small Trees
Possible Pipe / Cable D0.80m
Possible Pipe / Cable D0.70m
Possible Pipe / Cable D0.20m
Possible Pipe / Cable D0.60m
