


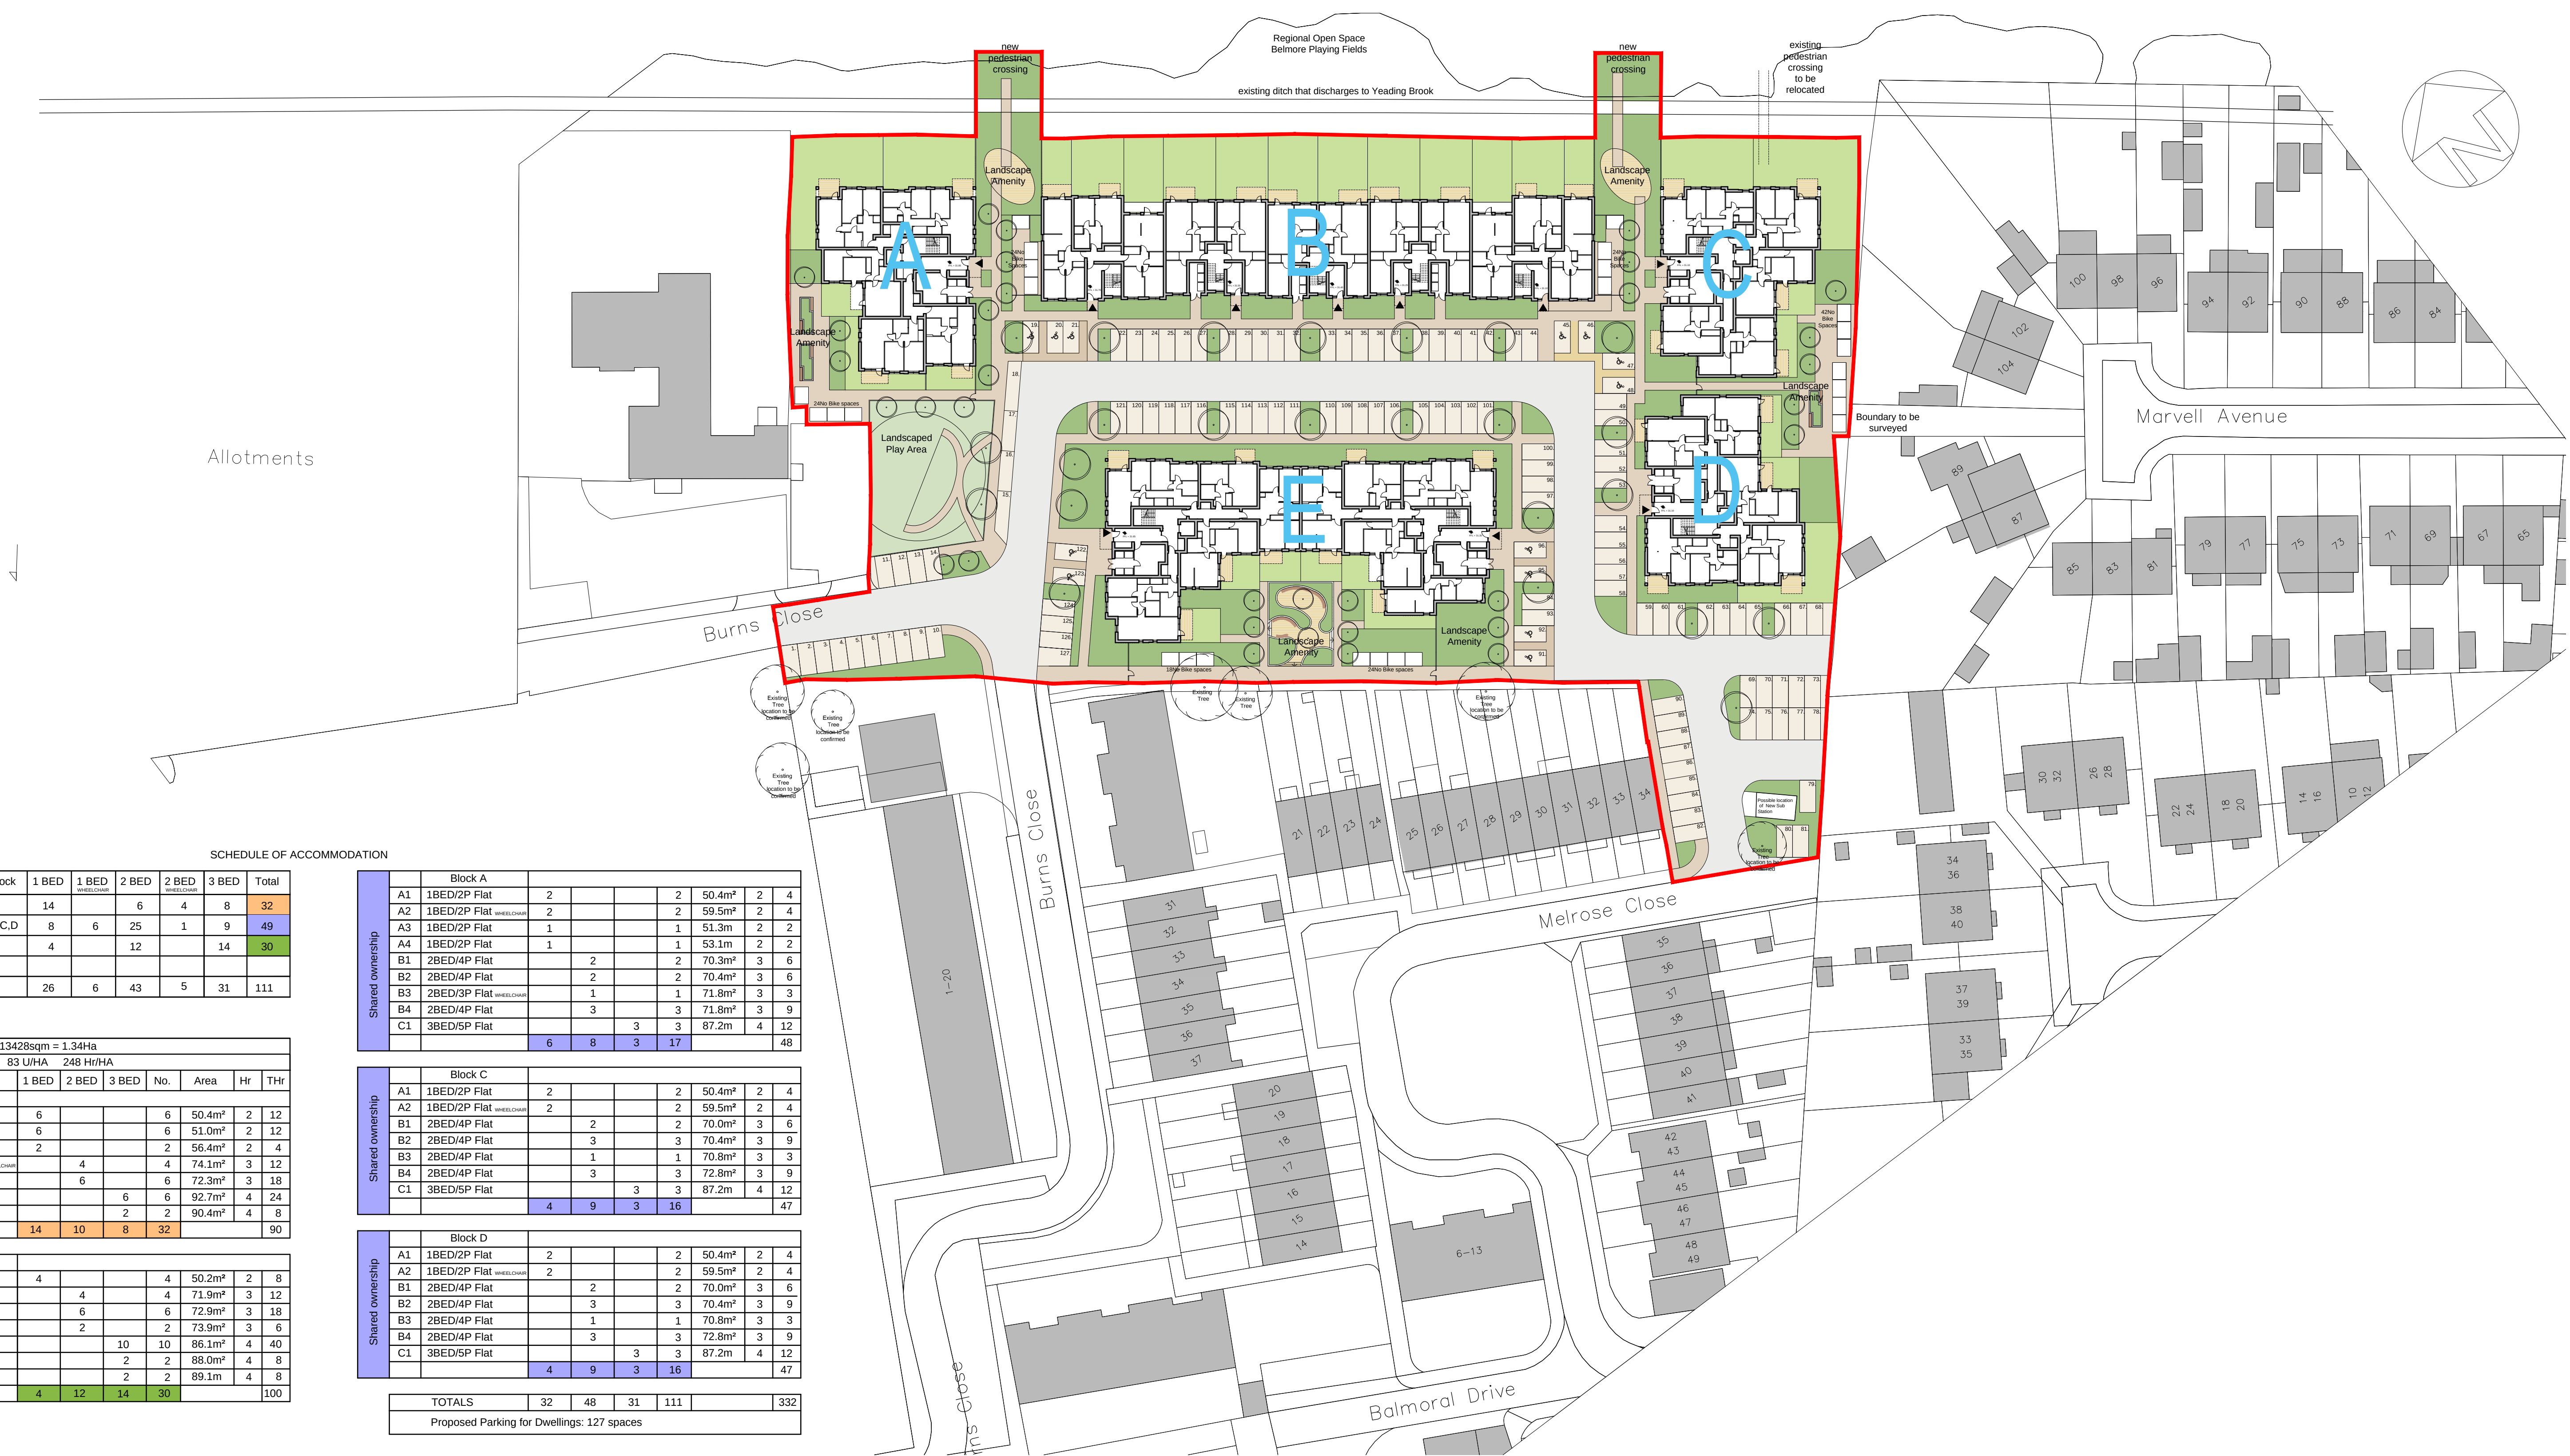

Tenure Mix	Block	1 BED	1 BED (WHEELCHAIR)	2 BED	2 BED (WHEELCHAIR)	3 BED	Total
Rented	E	14		6	4	8	32
Shared ownership	A,C,D	8	6	25	1	9	49
Discount Market Sale	B	4		12		14	30
Total		26	6	43	5	31	111

Shared ownership	Block A								
	A1	1BED/2P Flat	2			2	50.4m²	2	4
	A2	1BED/2P Flat (WELLOW)				2	59.5m²	2	4
	A3	1BED/2P Flat	1			1	51.3m	2	2
	A4	1BED/2P Flat	1			1	53.1m	2	2
	B1	2BED/4P Flat		2		2	70.3m²	3	6
	B2	2BED/4P Flat		2		2	70.4m²	3	6
	B3	2BED/3P Flat (WELLOW)		1		1	71.8m²	3	3
	B4	2BED/4P Flat		3		3	71.8m²	3	9
	C1	3BED/5P Flat			3	3	87.2m	4	12
		6	8	3	17			48	

Shared ownership	Block C									
	A1	18ED/2P Flat	2			2	50.4m²	2	4	
	A2	18ED/2P Flat	2			2	59.5m²	2	4	
	B1	2BED/4P Flat		2	2	2	70.0m²	3	6	
	B2	2BED/4P Flat			3	3	70.4m²	3	9	
	B3	2BED/4P Flat			1	1	70.8m²	3	3	
	B4	2BED/4P Flat			3	3	72.8m²	3	9	
	C1	3BED/5P Flat				3	3	87.2m	4	12
				4	9	3	16			47

Shared ownership	Block D							
	A1	18ED/2P Flat	2		2	50.4m²	2	4
	A2	19ED/2P Flat	2		2	59.5m²	2	4
	B1	2BED/4P Flat	2	2	2	70.0m²	3	6
	B2	2BED/4P Flat	3		3	70.4m²	3	9
	B3	2BED/4P Flat	1		1	70.8m²	3	3
	B4	2BED/4P Flat	3		3	72.8m²	3	9
	C1	3BED/5P Flat		3	3	87.2m	4	12
			4	9	3	16		47

TOTALS	32	48	31	111		332
Proposed Parking for Dwellings: 127 spaces						

	SITE AREA		13428sqm = 1.34Ha						
	DENSITY		83 U/Ha		248 Hr/Ha				
	Type		1 BED	2 BED	3 BED	No.	Area	Hr	T/Hr
Rented	Block E								
	A1	1BED/2P Flat	6			6	50.4m²	2	12
	A2	1BED/2P Flat	6			6	51.0m²	2	12
	A3	1BED/2P Flat	2			2	56.4m²	2	4
	B1	2BED/3P Flat		4		4	74.1m²	3	12
	B2	2BED/4P Flat	6			6	72.3m²	3	18
	C1	3BED/5P Flat			6	6	92.7m²	4	24
	C2	3BED/5P Flat			2	2	90.4m²	4	8
			14	10	8	32			90

Discount Market Sale	Block B								
	A1	1BED/2P Flat	4			4	50.2m²	2	8
	B1	2BED/4P Flat		4		4	71.9m²	3	12
	B2	2BED/4P Flat		6		6	72.9m²	3	18
	B3	2BED/4P Flat		2		2	73.9m²	3	6
	C1	3BED/5P Flat			10	10	86.1m²	4	40
	C2	3BED/5P Flat			2	2	88.0m²	4	8
	C3	3BED/5P Flat			2	2	89.1m	4	8
			4	12	14	30			100

