



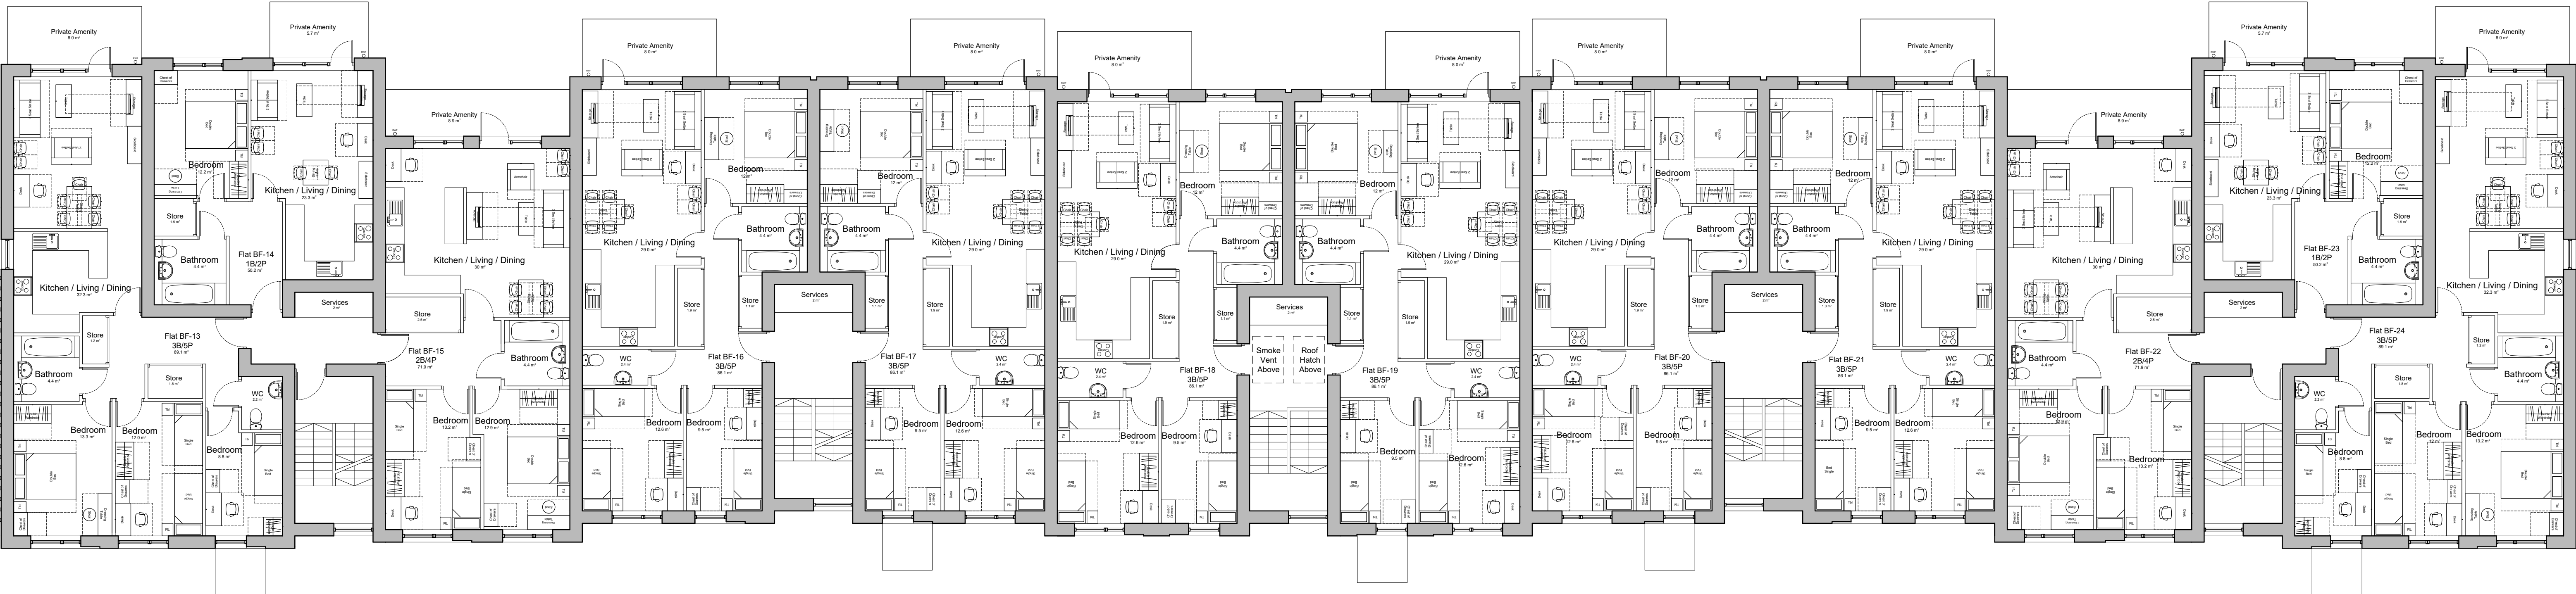

First Floor Plan

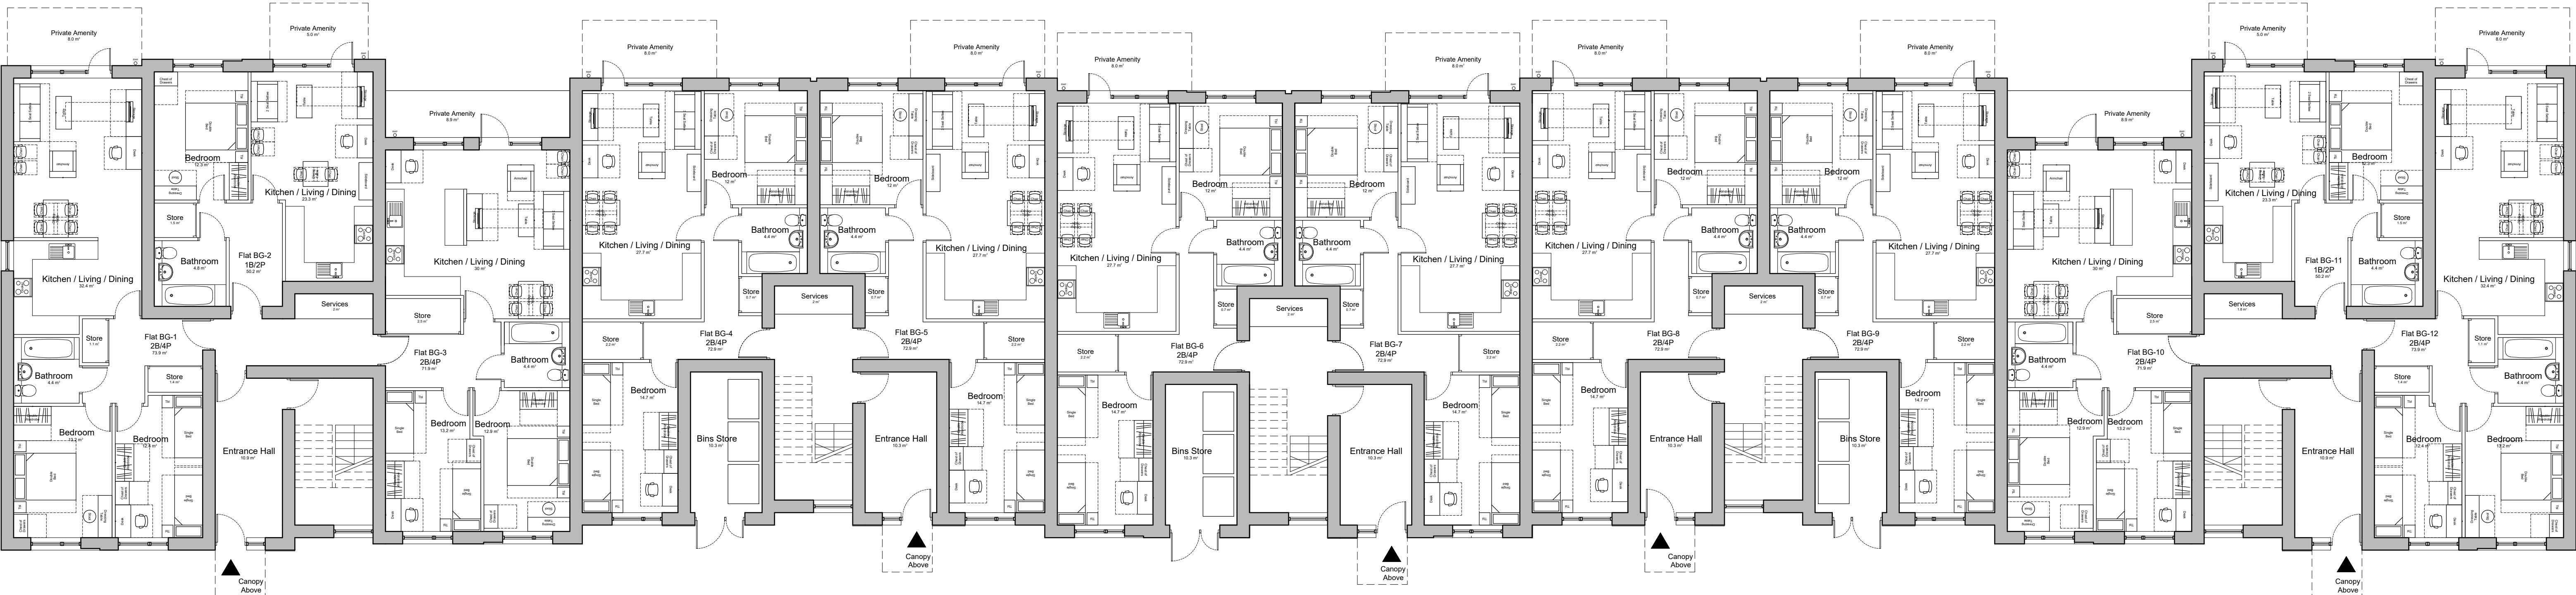

Ground Floor Plan

05m10m1:100

Proposed Ground and First Floor Plans
- Block B -

Key
Site Location

CLIENT
Hillingdon Council

ADDRESS
Former Belmore Allotments
Hayes
UB4 0EJ

SCALE
1:100

JOB NO.
29069

A1

REVISION

D

C

DATE

The contractor is responsible to ensure that no products are to be utilised that do not comply with relevant British and/or European Standards and/or Codes of Practice, CDM Regulations, Construction Regulations, or which are known or suspected at the time of product selection and/or construction to be deleterious to health and safety or to the durability of the work or not in accordance with good building practices.

The contractor is responsible for checking dimensions, tolerances, levels and references. This drawing is to be read in conjunction with all relevant consultants or specialists drawings. Any discrepancy to be notified to Baily Garner LLP and rectified before proceeding with the works on site or shop drawings.

Where an item is covered by drawings to different scales, the larger scale drawing is to be worked to.

Do not scale drawings. Figured dimensions to be worked to in all cases.

This drawing and the copyrights and patents therein are the property of Baily Garner LLP and may not be used or reproduced without consent or attribution.

PROJECT
Belmore Allotments Site

TITLE
Proposed Ground and First Floor Plans - Block B - Planning

PURPOSE OF ISSUE
PL 21

DATE
08/06/2018

REVISION

BAILY GARNER

146-148 ELTHAM HILL
LONDON SE9 5DY
t. 020 8294 1000
f. 020 8294 1320
e. general@bailygarner.co.uk