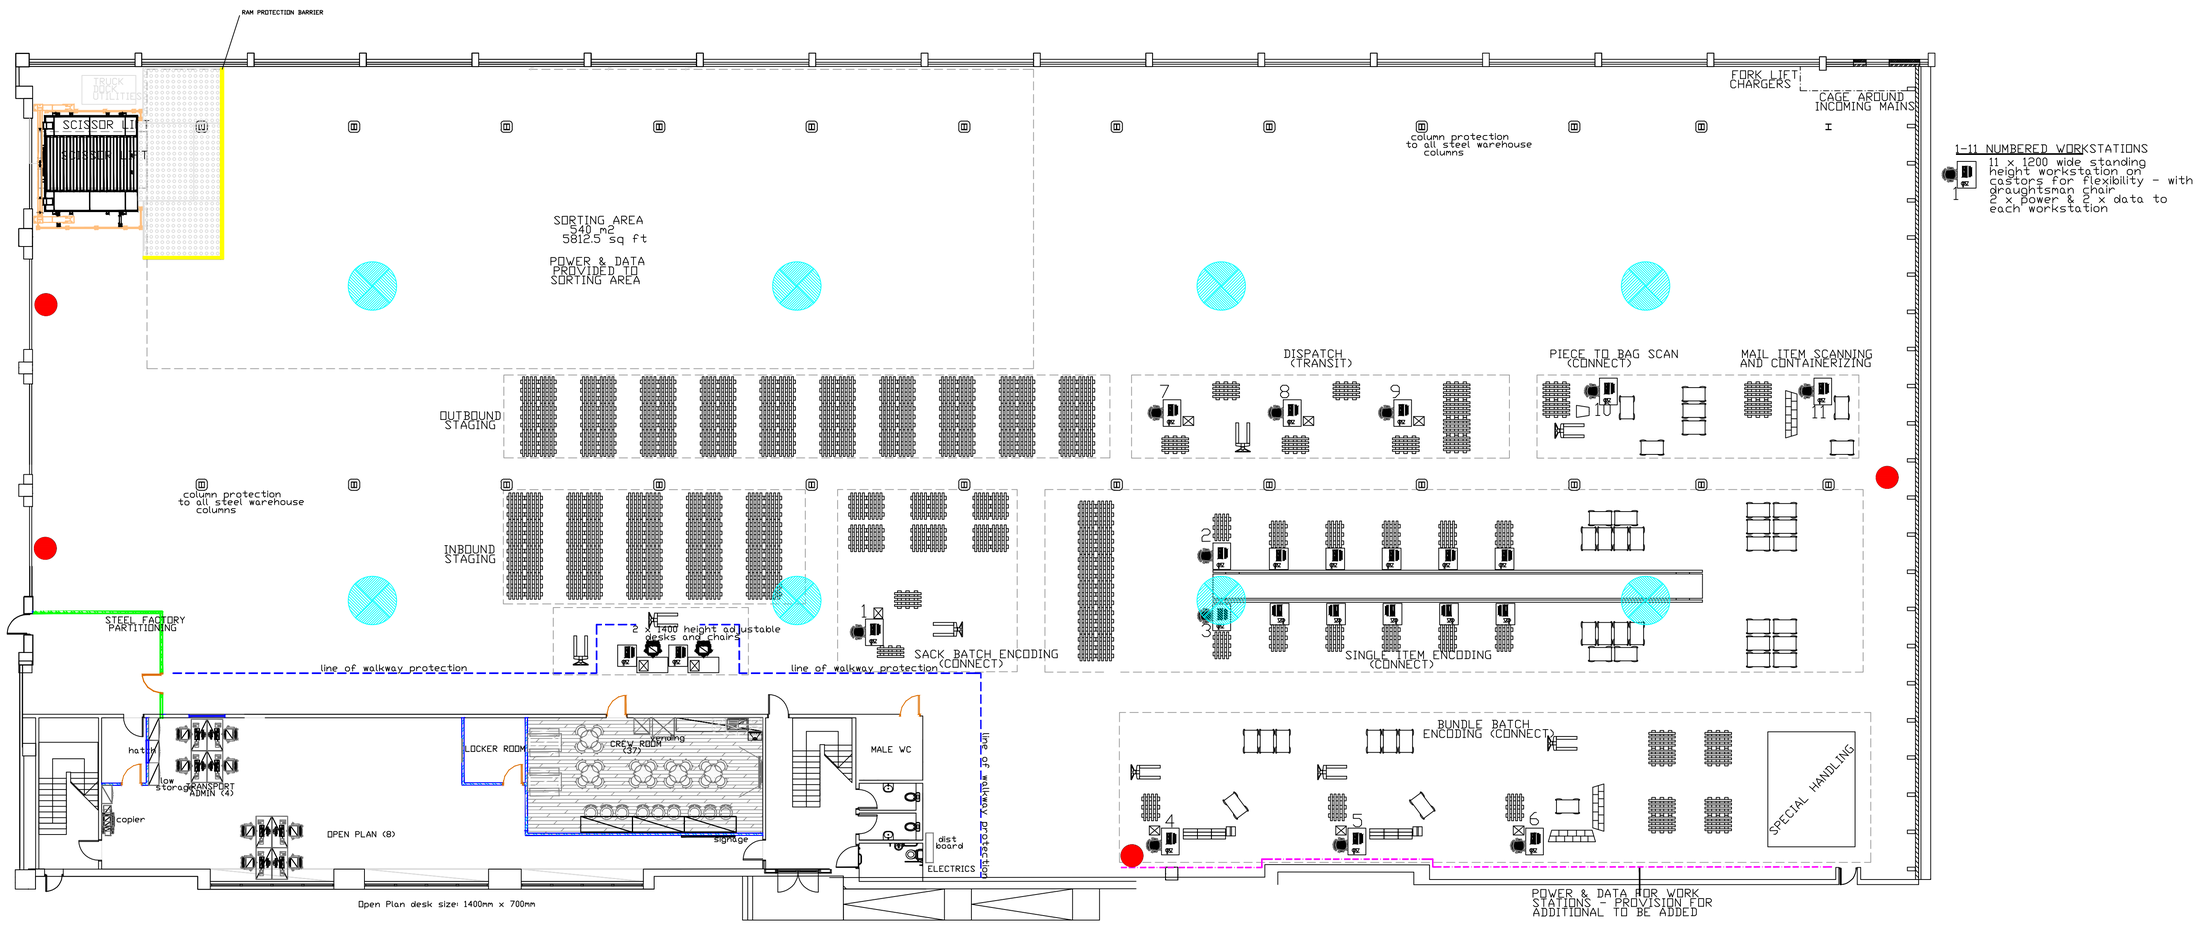

NOTES

SCALE

0 1 2 3 4 5 6 7 8 9 10 metres

LPG HEATER VRA120 (120KW)

DS10 DESTRATIFICATIONFANS

Drawing Title

WAREHOUSE LAYOUT GROUND FLOOR GA

Date

01/03/2018

C:\Users\Morgan.Sanderson\Desktop\CHS.PNG