



Front (South) Elevation

All Velux windows to be conservation style with vertical glazing bar and to be flush with finished roof surface




Side (East) Elevation

Rev	Date	Description



FLUENT
ARCHITECTURAL DESIGN SERVICES LTD
HONEYBUZZLE HOUSE, 69-71 WINDMILL RD,
SUNBURY-ON-THAMES TW16 7DT
TEL: 01882 043 888
E-MAIL: INFO@FLUENT-ADS.CO.UK
WEB: FLUENT-ADS.CO.UK

Client :
Green Lane Estates Ltd
Wetherbys Nursery Green Lane, Northwood
Front and Side Elevations

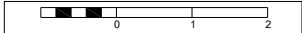

Scale 1:100 @ A3	Dwg No. FLU.441.3.07
Date 24.02.19	Rev C
Drawn N.Millan	