

KEY



Proposed grass areas to receive good quality amenity grass turf laid in line with good horticultural practices. Proposed grassland areas, to be seeded with Mead2 Acid Soil Wildflower seed mix and sown at 4g/m2.



Proposed hedgerow planting to be planted in a single row 300mm apart and at 300mm centres in each row. To be maintained at 1m height.



Paving type to be concrete block pavers in plain size (240x160mm). Allow for 80mm depth. Colour and finish: Granite aggregate Bond pattern: Single paver row.



Planters



Paving type to be concrete block pavers in plain size (120x160mm, 160x160mm and 240x160mm). Allow for 60mm depth. Colour and finish: Light Grey Bond pattern: Stretcher Bond



Larch Lap fencing



1.0m high Standard Vertical Bar Railings



Proposed Tree



Proposed Planting



Derbyshire Brown blend Paving slab (L)450mm (W)450mm
No External Lighting



Proposed levels



Existing levels

16 No. Hebe 'Emerald Green'
7 No. Choisya ternata 'Sundance'
10 No. Fatsia japonica
15 No. Lavandula angustifolia 'Munstead'
16 No. Nandina domestica 'Firepower'

8 No. Nandina domestica 'Firepower'
16 No. Fatsia japonica
7 No. Hebe 'Emerald Green'
9 No. Elaeagnus ebbingei 'Gilt Edge'

1 X Acacia Baileyana

10 No. Fatsia japonica
14 No. Lavandula angustifolia 'Munstead'
4 No. Nandina domestica 'Firepower'
5 No. Phormium tenax 'Purpureum'
30 No. Prunus lusitanica
10 No. Hebe 'Emerald Green'

Single large planter
10 No. Bergenia cordifolia 'Purpurea', 4 No. Lavandula angustifolia, 7 No. Cistus corbariensis, 10 No. Euonymus fortunei 'Silver Queen', 5 No. Hebe 'Midsummer Beauty', 2 No. Juniperus conferta, 10 No. Rosa 'Kent',



Derbyshire Brown blend Paving slab (L)450mm (W)450mm



Double Planters lining the pathway
4 X Little Red Robin Trees




550 No. Prunus lusitanica

19 No. Hebe 'Mrs Winder'
10 No. Rosa 'Kent'
50 No. Prunus lusitanica
7 No. Stipa arundinacea
9 Elaeagnus ebbingei 'Gilt Edge'

1 x Acer Campestre

1 X 1100L euro bin 1100 General waste
1 x 1100L Recycling bin
1 x 240L food waste bin
Please see adjoining waste plan

Rev	Date	Description

 

Client :
Green Lane Estates Ltd

Wetherbys Nursery
Green Lane, Northwood

Levels Plan



Scale 1:500 @ A3	Dwg No.
Date 17.12.21	Rev C
Drawn	