




Front Elevation - Existing

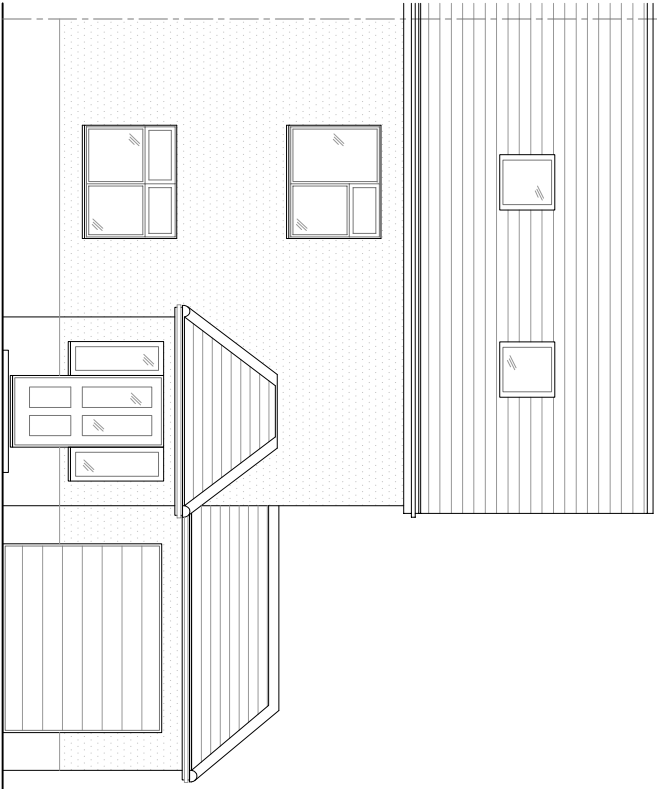

Rear Elevation - Existing

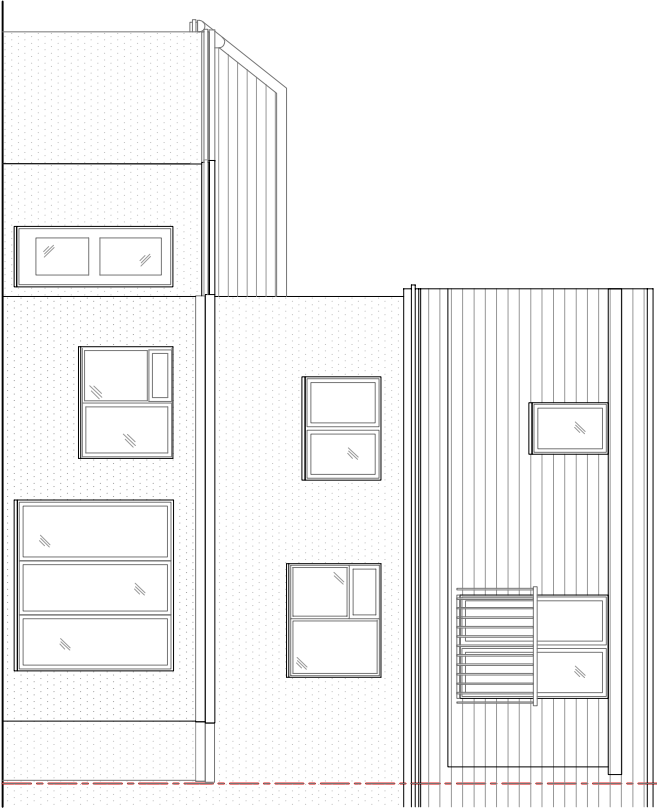

Flank Elevation - Existing

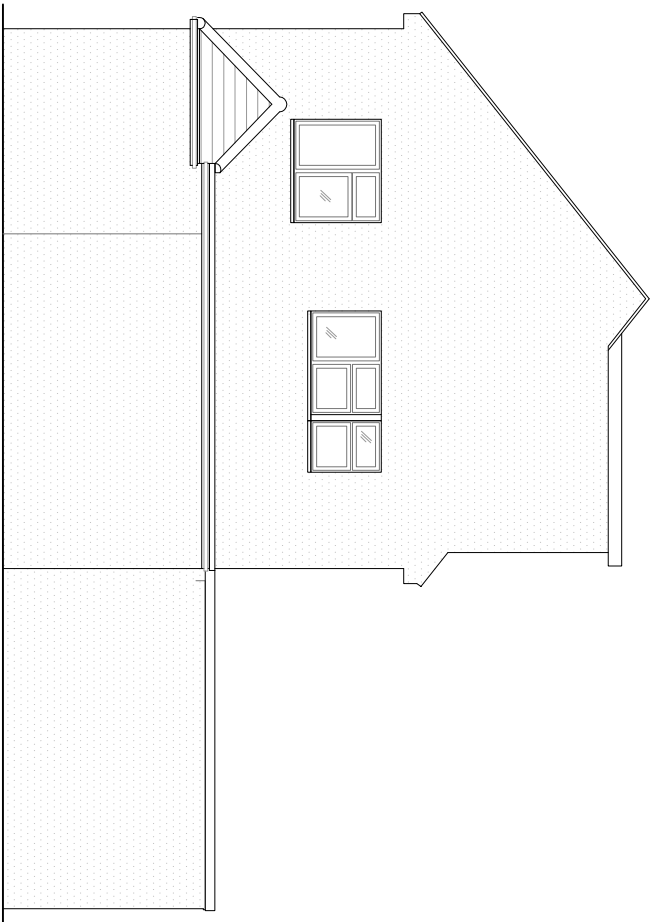


General Notes:
Do not scale, use figured dims only. Unless otherwise noted all dimensions are given in millimeters. All dims to be verified on site by the Contractor before work commences. If any discrepancies are found, Ktech is to be notified immediately for amendments. All work to be carried out in strict accordance to relevant & current British Standards, Codes of Practice, CDM Regulations & Building Regulations. Where structural alterations take place, care must be taken by the Contractor to afford required restraint to all affected areas during & after the building work. Where new loads are imposed on existing lintels, they must be checked by the Builder for adequacy & to LA & SE approval & replaced if necessary. Where applicable, this drawing must be read in conjunction with Structural Calculations & other Consultants drawings; if drawings conflict, Calculations must take precedence. The service provided by Ktech is a drawing service for Planning and Building Regulations submissions only; the company accepts no liability for any site works, defects or future defects. Ktech drawings must not be reproduced wholly or in part without prior permission from the company.
© Copyright Ktech technical drawings

Materials:

Render to external walls; colour & finish to match existing.
Pitched tiled roof to match colour & style of existing.
White Upvc window.



Scale Bar 1:100

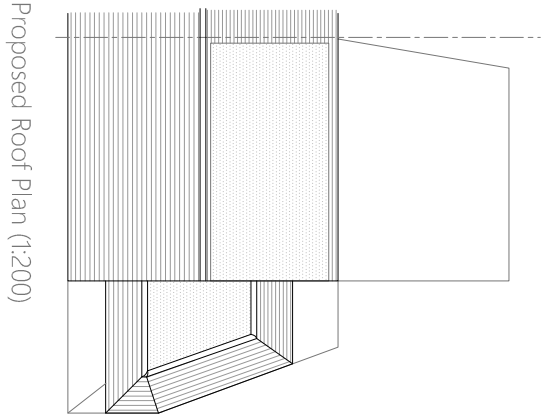

Proposed Roof Plan (1:200)

Rev	Date	Amendment
-----	------	-----------

Ktech technical drawings
St Mary's Court, The Broadway, Ayrshire, NP7 0JF
m:07711182591 k:01494 117018 e:ktechdrawings@ktech.com
Project title: 65 Judge Heath Lane,
Hayes, Middlesex, UB3 2PA


Drawing title: 1st floor extension - Existing
& proposed elevations

Scale:	1:1250 500:100@A3	Drawn:	28/02/2017
--------	-------------------	--------	------------


Drawing No.:	1711_PL02	Rev.:	A
--------------	-----------	-------	---

Drawing Status: For Planning Permission

Front Elevation - Proposed

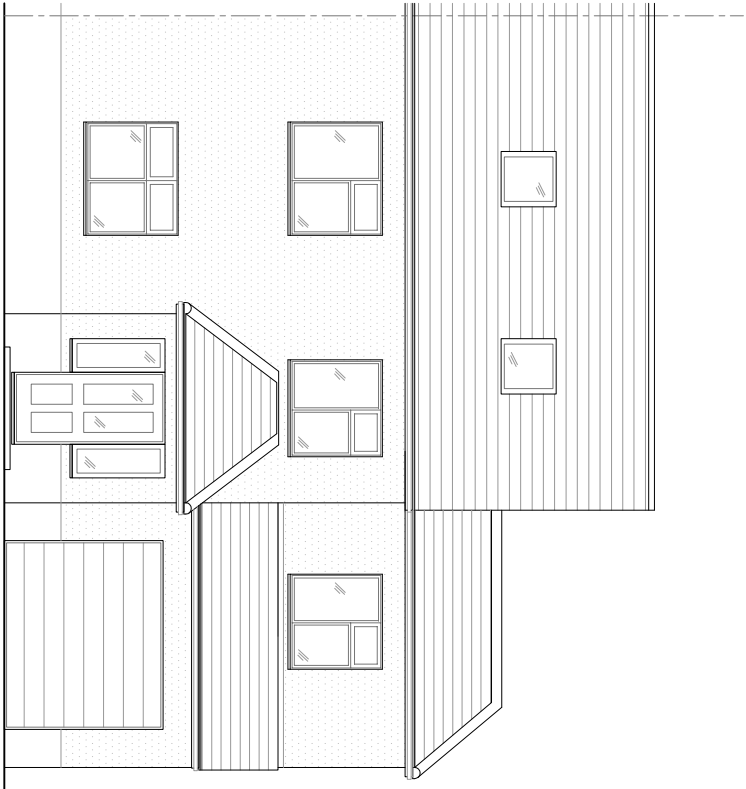

Rear Elevation - Proposed

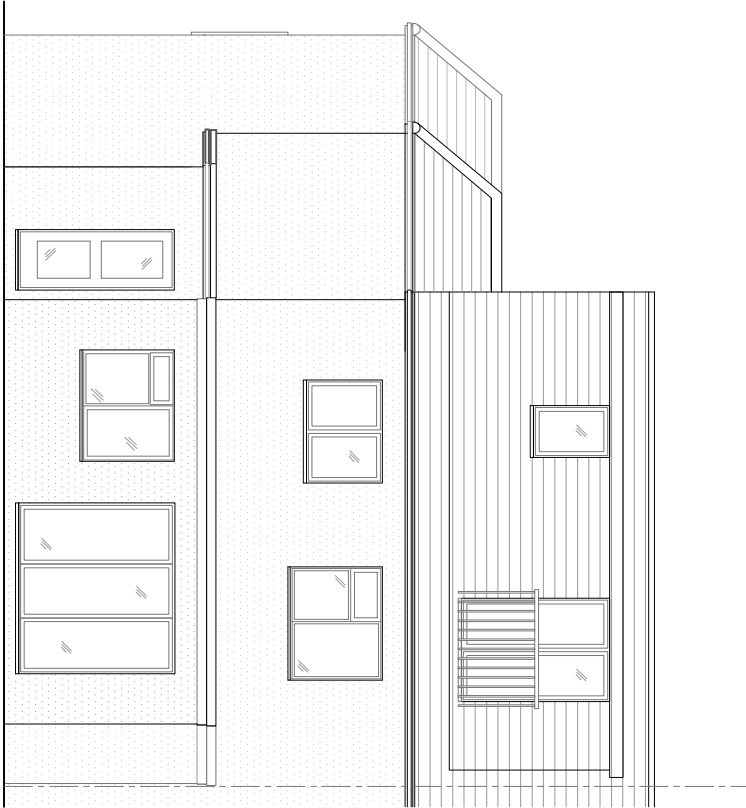

Flank Elevation - Proposed

