



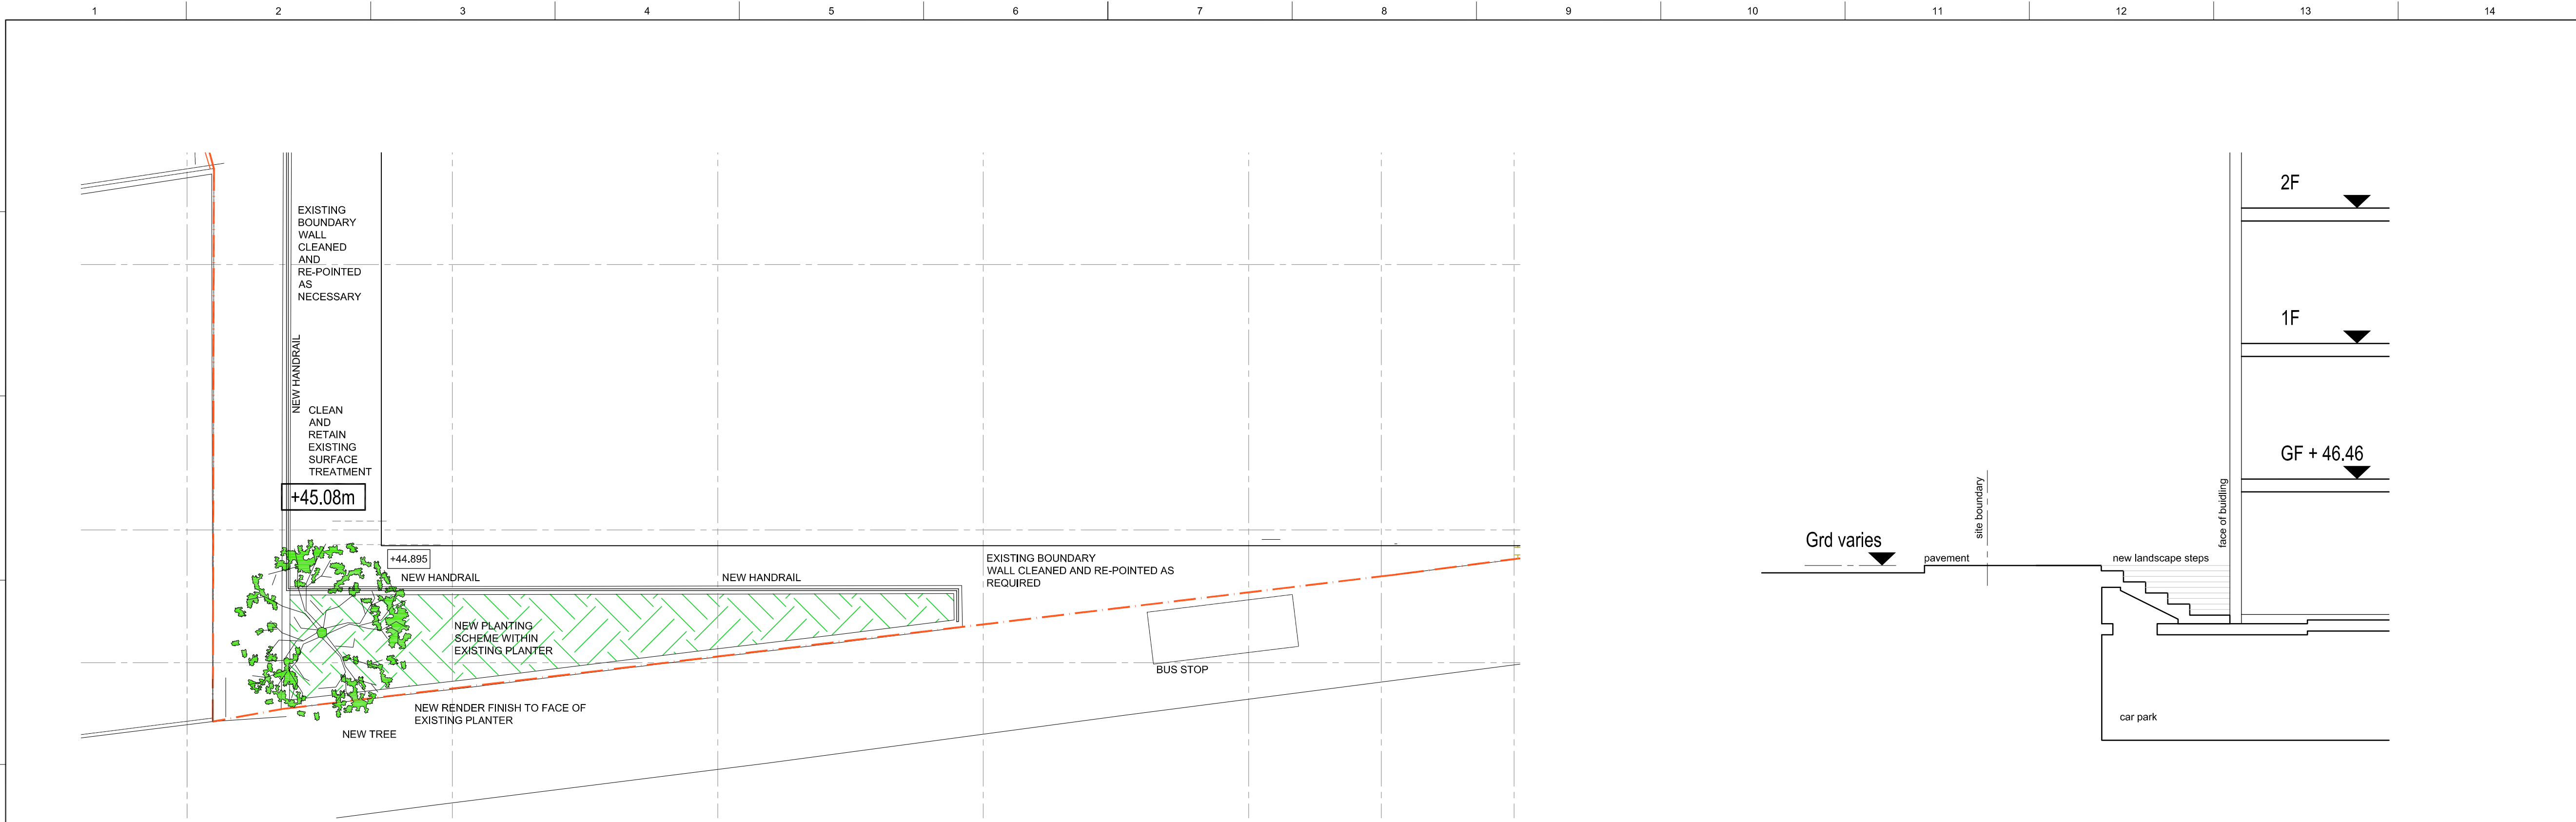

A. PART PLAN ALONG BELMONT ROAD FRONTAGE
scale 1:100

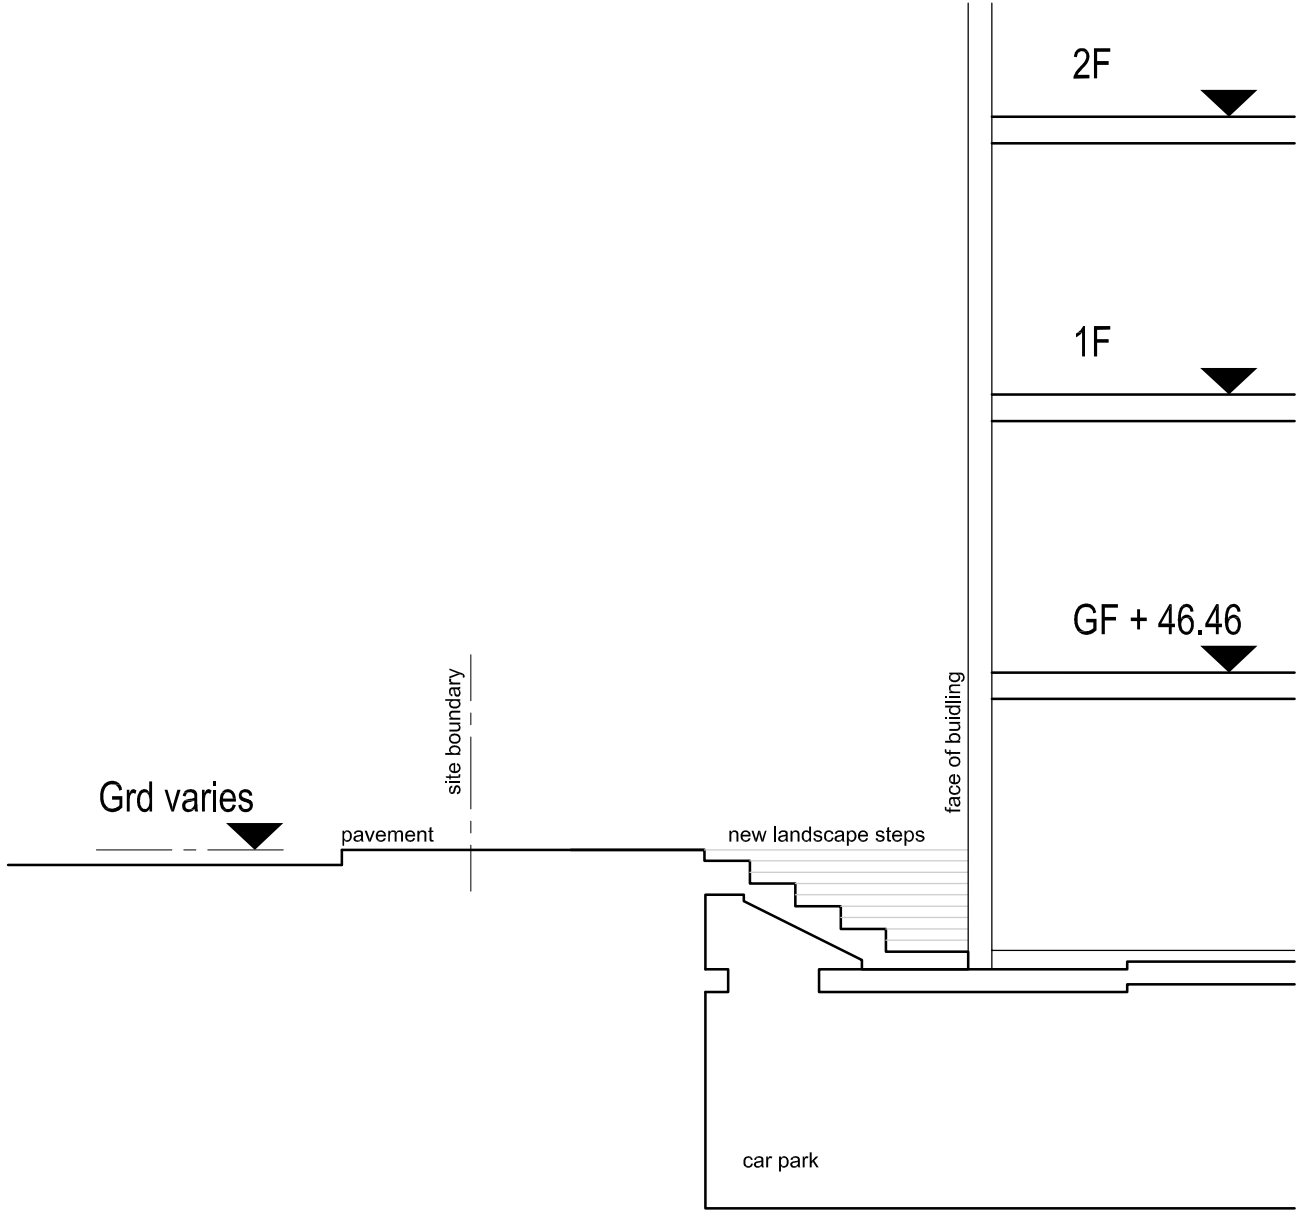

SECTION A



B. PART PLAN ALONG BELMONT ROAD FRONTAGE
scale 1:100

CLIENT

STRUCTURAL ENGINEER

SERVICES ENGINEER

CONSULTANT

KEY PLAN

NOTES:
DO NOT SCALE. FIGURED DIMENSIONS ONLY TO BE TAKEN FROM THIS DRAWING. CHECK DIMENSIONS ON SITE AND REPORT DISCREPANCIES TO THE ARCHITECT.
THIS DRAWING IS PROTECTED BY COPYRIGHT.
ALL AREAS HAVE BEEN MEASURED FROM CURRENT DRAWINGS. THEY MAY VARY BECAUSE OF (EG) SURVEY, DESIGN DEVELOPMENT, CONSTRUCTION TOLERANCES, STATUTORY REQUIREMENTS OR RE-DEFINITION OF THE AREAS TO BE MEASURED.

P2 11.01.16 Issued for Planning. mld dtb

P1 08.06.12 Issued for Planning. dtb dtb

No. Date Comment Drawn Chkd

Revisions

Issue Status

PLANNING

tp bennett

architecture
interiors
planning

One America Street London SE1 ONE UK +44 (0) 20 7208 2000 www.tpbenntt.com

London Moscow Abu Dhabi New York

Project

Belmont House
Uxbridge

Drawing Title

Belmont Road Frontage
Landscaping Plan
1 of 2

Drawn
dtb

Date
23.05.2012

Scale @ A1
1:100

Alt. Ref.
-

tp bennett Project No.

Drawing Number

Rev

A10150

D 14000

P2