




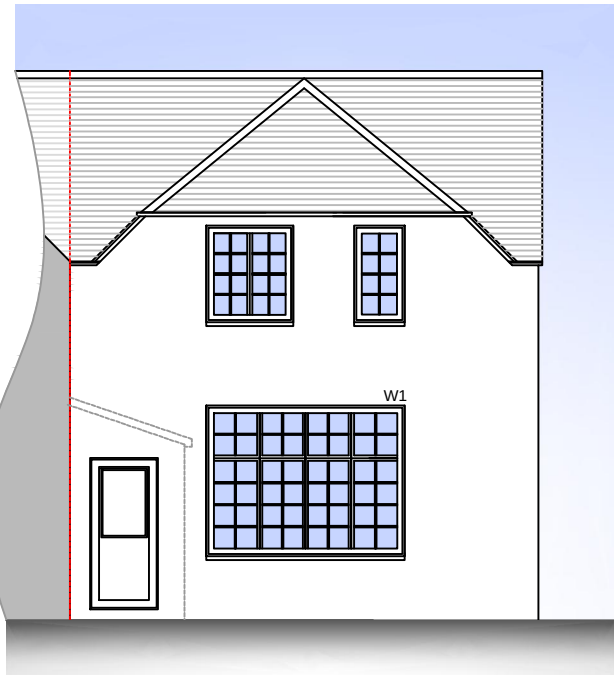

Existing Side Elevation

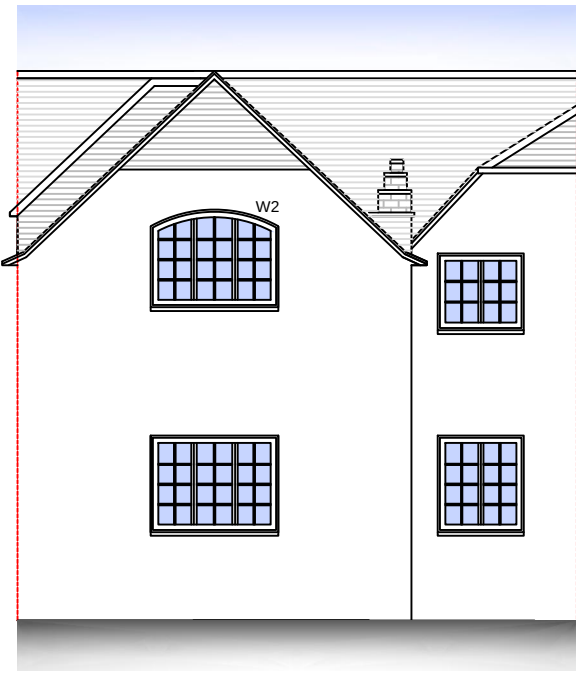


Existing Front Elevation

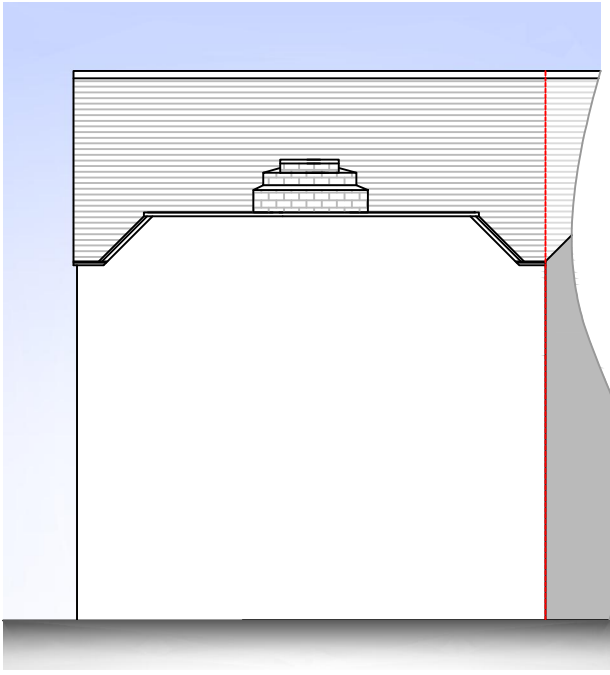


Existing Side Elevation




WINDOWS HIGHLIGHTED IN RED ARE PROPOSED TO HAVE  
SECONDARY GLAZING MOUNTED INTERNALLY.

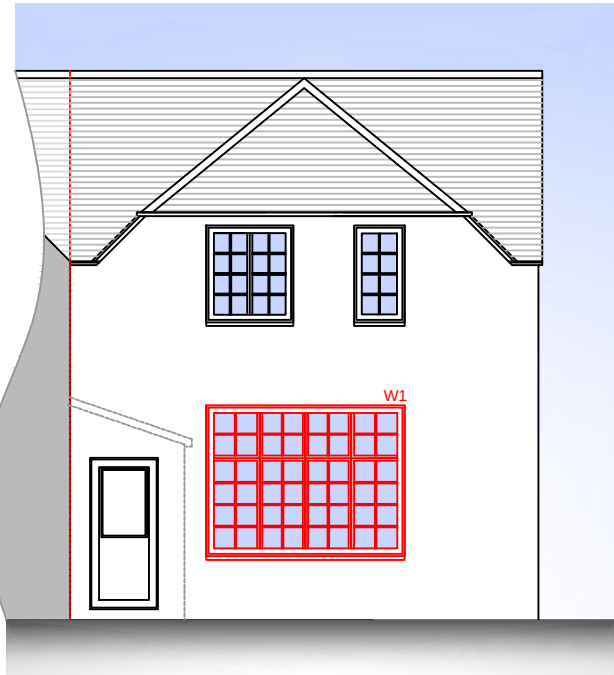

Proposed Side Elevation

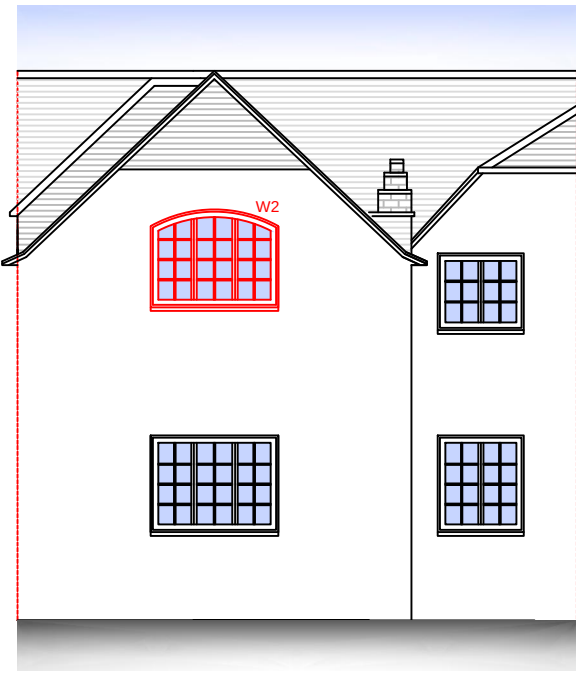

Proposed Front Elevation

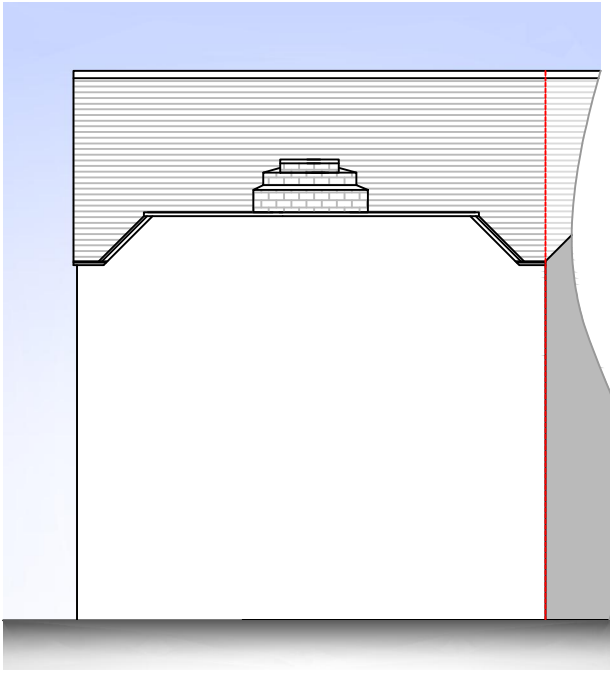

Proposed Side Elevation



CORNER PHOTO OF BUILDING SHOWING  
WINDOWS TO BE UPGRADED.

### SCHEDULE

#### UNIT

W1 - 2626W \* 1993H  
W2 - 1688W \* 1290H

EXACT OPENING SIZES TO BE CONFIRMED BY CONTRACTOR

#### EXISTING CONSTRUCTION

Single Glazed Timber Frame  
Single Glazed Timber Frame

#### PROPOSED CONSTRUCTION (SECONDARY GLAZING ONLY)

Slimlite Double Glazed Timber Frame  
Slimlite Double Glazed Timber Frame

SEE [APPENDIX A](#). FOR MANUFACTURES SPECIFICATION

| REV: | AMENDMENT:             | DATE:    |
|------|------------------------|----------|
| 01   | PRODUCTION OF DRAWINGS | 21.02.12 |
| 02   | AMENDMENTS             | 29.02.12 |
| 03   | AMENDMENTS             | 18.05.12 |
| 04   | RESUBMITTED WORKS      | 28.04.14 |

|                                                                     |                 |                |
|---------------------------------------------------------------------|-----------------|----------------|
| PROJECT STAGE:<br>S.2 PLANNING                                      | DRAWN BY:<br>MR | CHKD BY:<br>RB |
| CLIENT:<br>FAMILY MOSAIC                                            | KD              |                |
| PROJECT:<br>8 MANOR COURT, CHURCH HILL, UXBRIDGE<br>LONDON, UB9 6AB |                 |                |

|                                 |               |
|---------------------------------|---------------|
| JOB NO:<br>328 - 12             | PAGE NO:<br>1 |
| DRAWING:<br>EXISTING & PROPOSED |               |

SCALE:  
1:100 ON A3

**DRAWING NOTES:**  
ALL ITEMS, NOTES, DIMENSIONS AND GENERAL DESIGN CONTAINED IN THIS  
DRAWING ARE FOR GUIDANCE PURPOSES ONLY. NOMINATED BUILDER AND  
PERSON RESPONSIBLE FOR THE PROJECT SHOULD MAKE A THOROUGH  
CHECK PRIOR TO COMMENCEMENT OF WORKS AGAINST SITE, DRAINAGE  
SERVICE DRAWINGS, CURRENT BUILDING REGULATIONS, BRITISH  
STANDARDS AND CODES OF PRACTICE.  
THE CONTRACTOR IS TO ALLOW WITHIN THEIR PRICE FOR ALL ITEMS NOT  
LISTED BUT THAT WILL BE REQUIRED TO COMPLETE THE WORK IN  
ACCORDANCE WITH ALL CURRENT LEGISLATION.

invent ID

W: [www.invent-id.co.uk](http://www.invent-id.co.uk)