
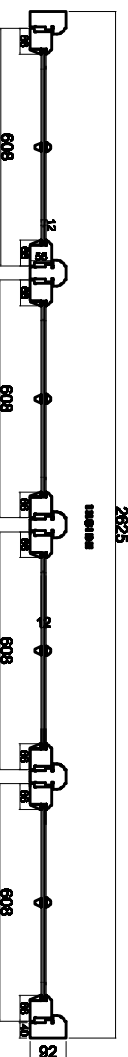



**Affordable Timber Windows Ltd.
Reference: Manor Court W1
Glazing - 12mm Low E + Argon**

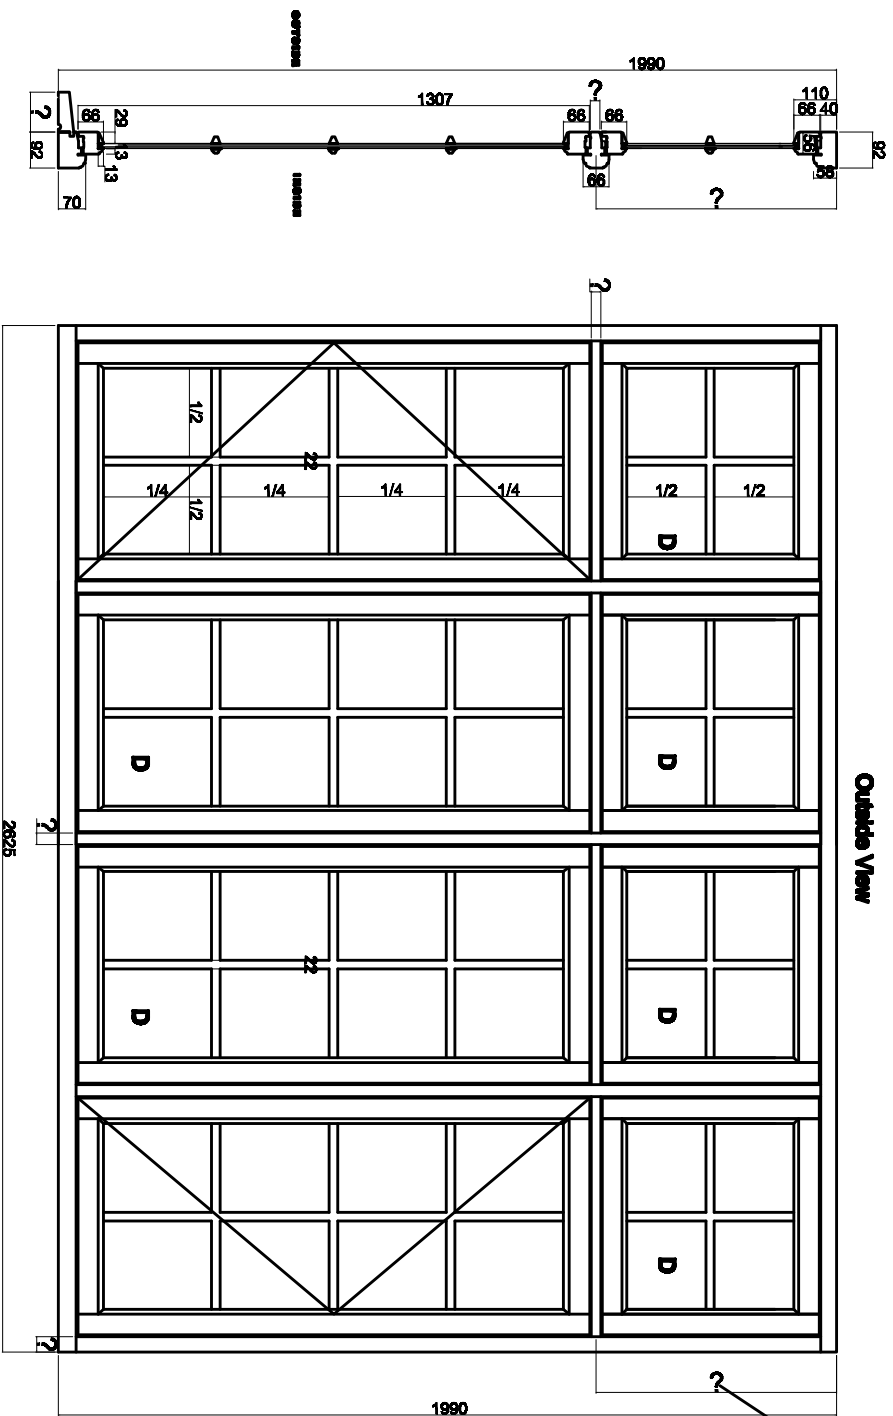

Note: Please check and confirm all the sizes marked with ?

**Affordable Timber Windows Ltd.
Reference: Manor Court W2
Glazing - 12mm Low E + Argon**

Outside View

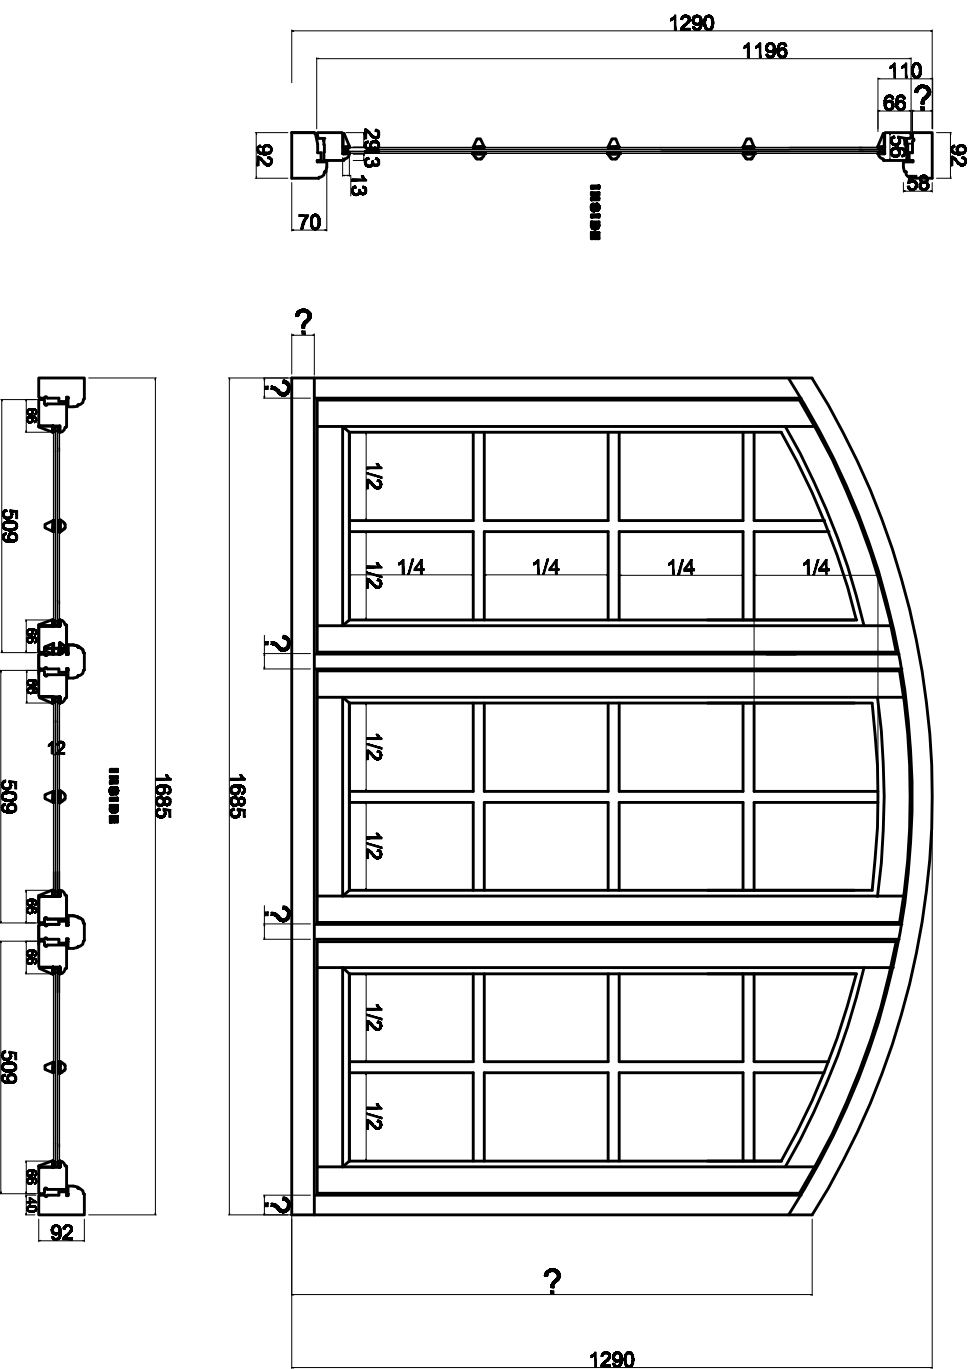

Note: Please check and confirm all the sizes marked with ?

**Affordable Timber Windows Ltd.
Reference: Manor Court window detail
Glazing - 12mm Low E + Argon**

