




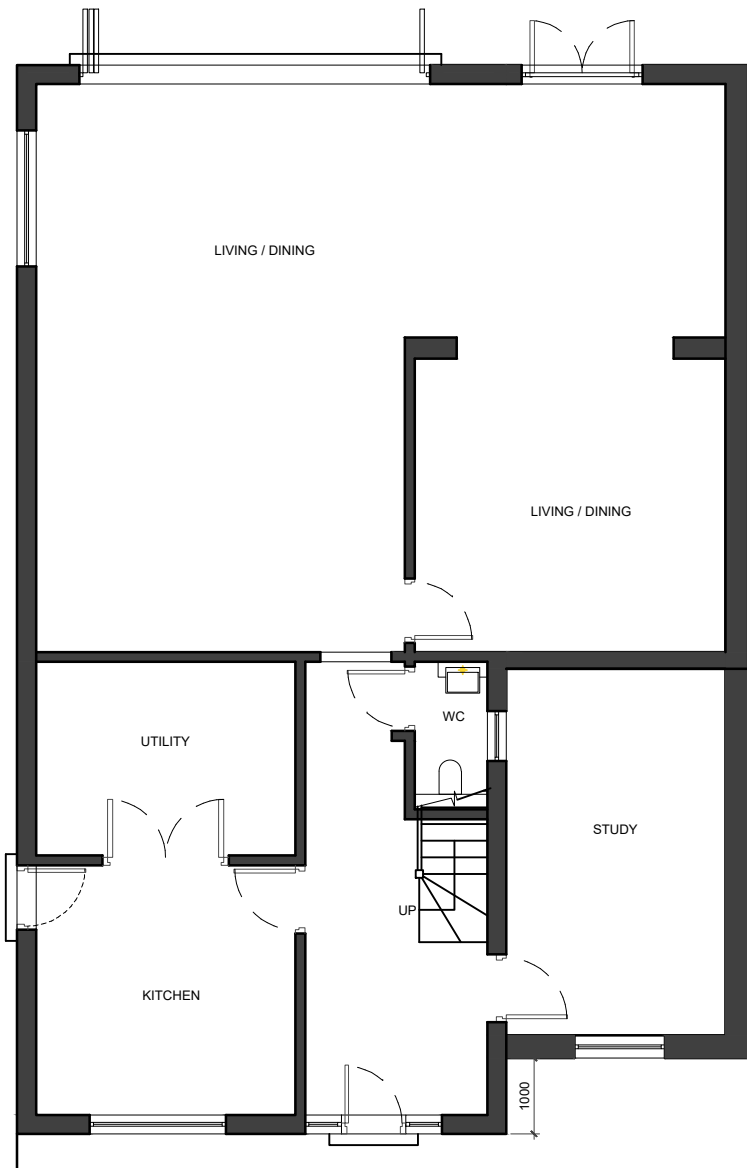

01 - GROUND FLOOR PLAN

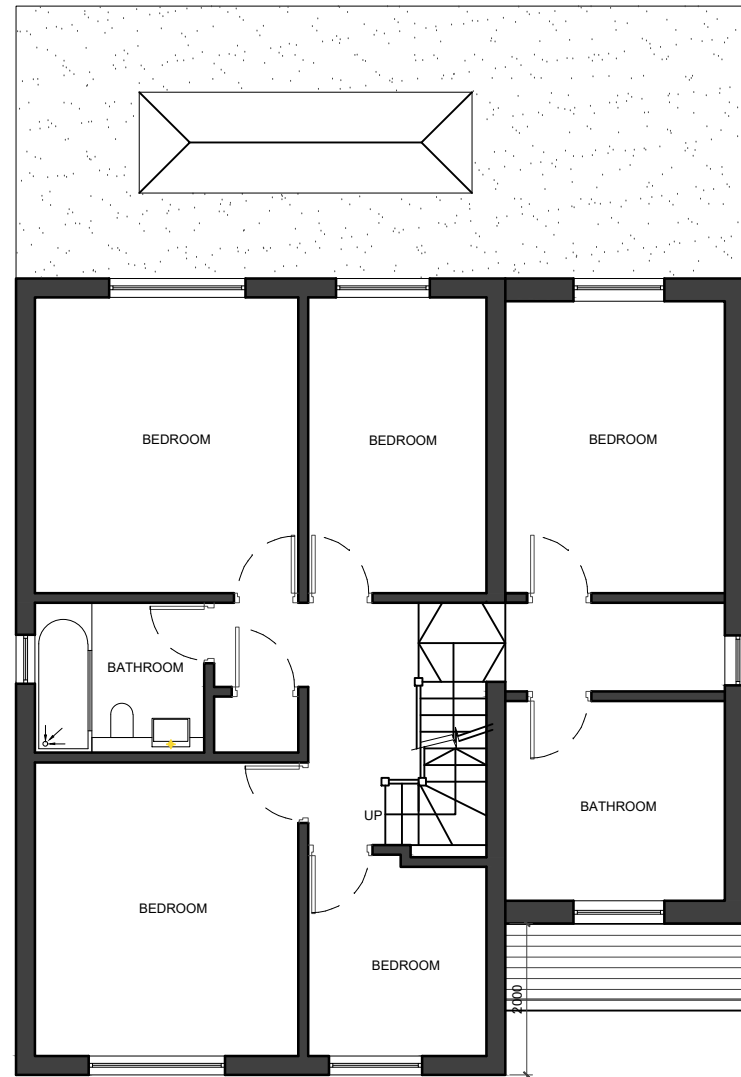


02 - FIRST FLOOR PLAN

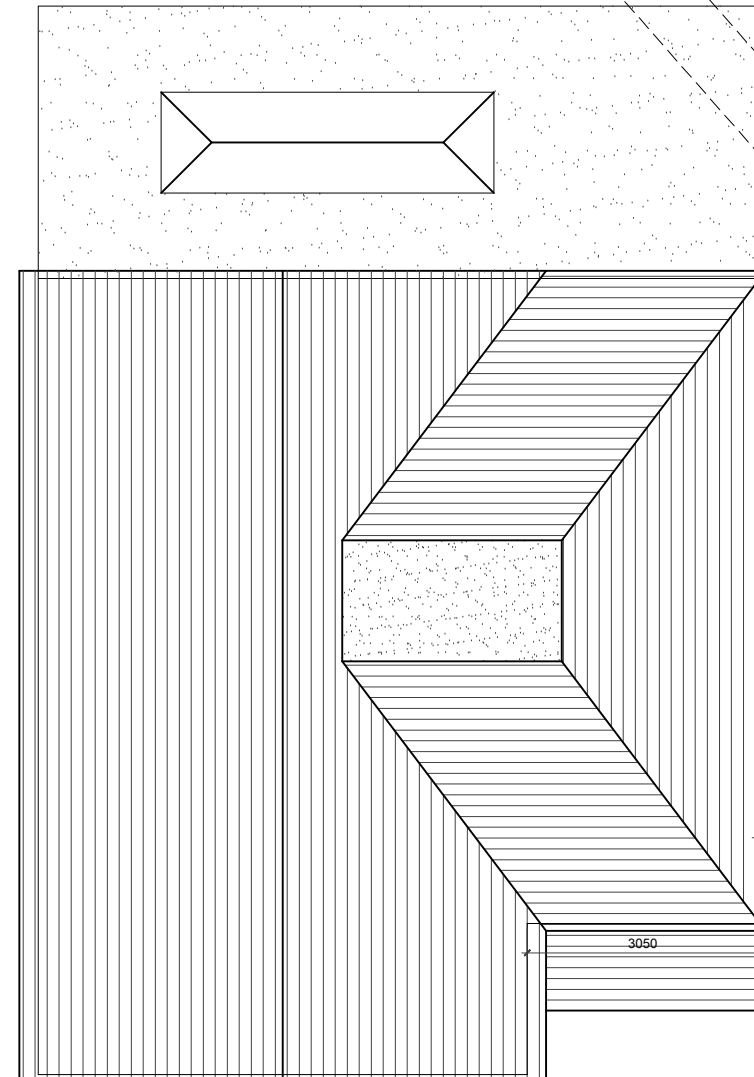


03 - ROOF PLAN

NOTES
Dimensions are not to be scaled from this drawing.

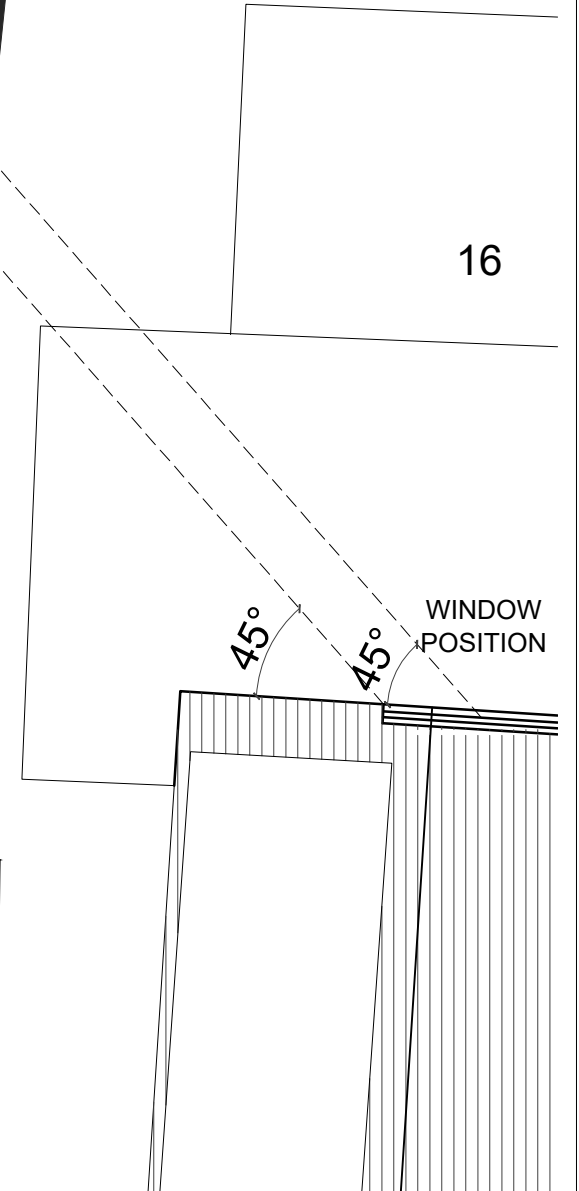

WINDOW POSITION
AT NO. 16

BUILDING IS ORIENTED
AT AN ANGLE AND NOT
PARALLEL TO NO. 18

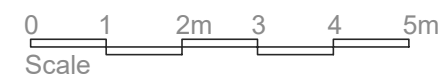

DESIGN ENDEAVOURS 31 LYNCREFT GARDENS, HOUNSLOW LONDON, TW3 2QT M: 07869580774, 07863602259 E: design.endeavour@gmail.com			
Project		18 RUFUS CLOSE, RUISLIP	
		LONDON , HA4 0QU	
Title			
PROPOSED PLANS			
Scale	Drawn	Approved	Date
1:100@A3	MU/TA		SEP 20
Job No.	Drawing No.	Rev.	
DE-774	P- 18RC-04		