






PROPOSED REAR ELEVATION
SCALE= 1:100

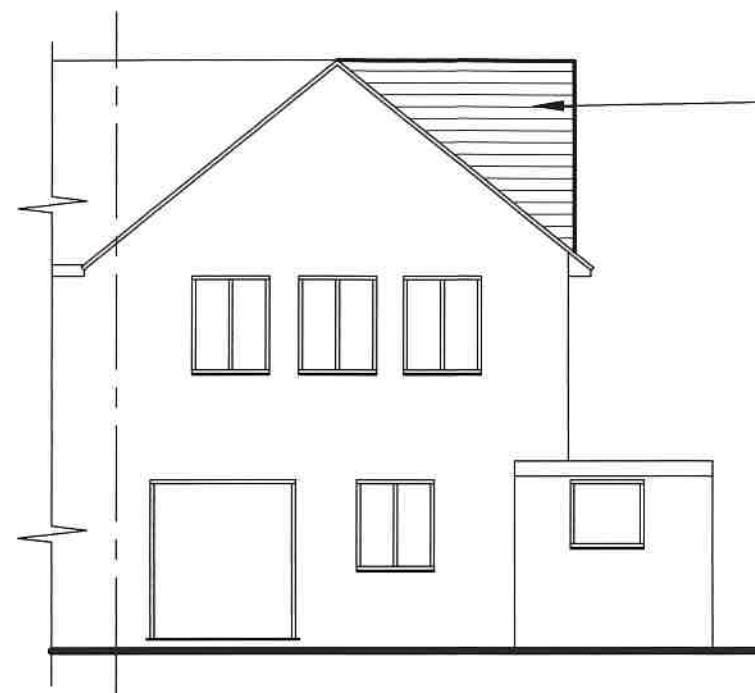


PROPOSED FRONT ELEVATION
SCALE= 1:100

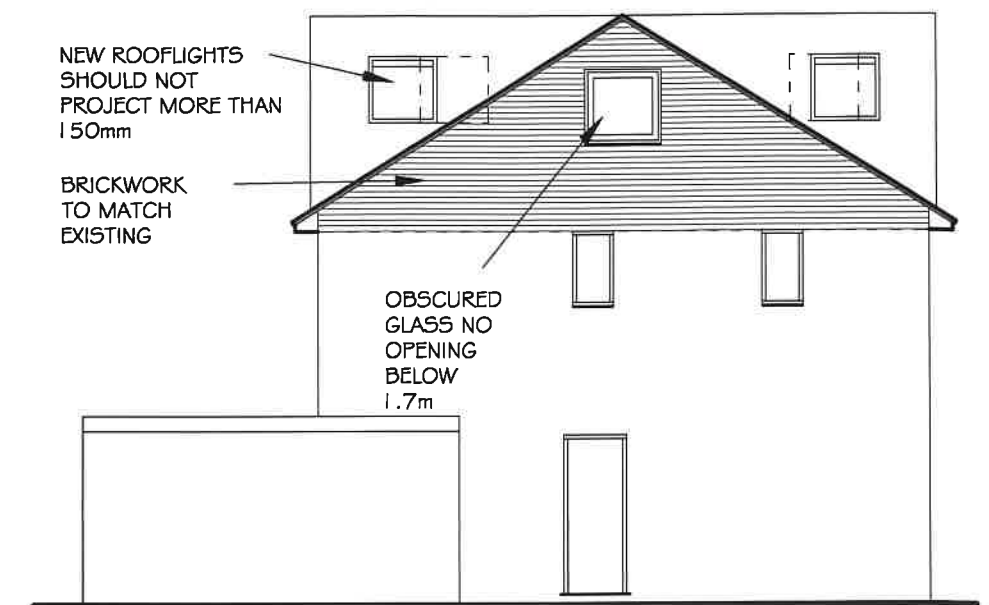


PROPOSED SIDE ELEVATION
SCALE= 1:100

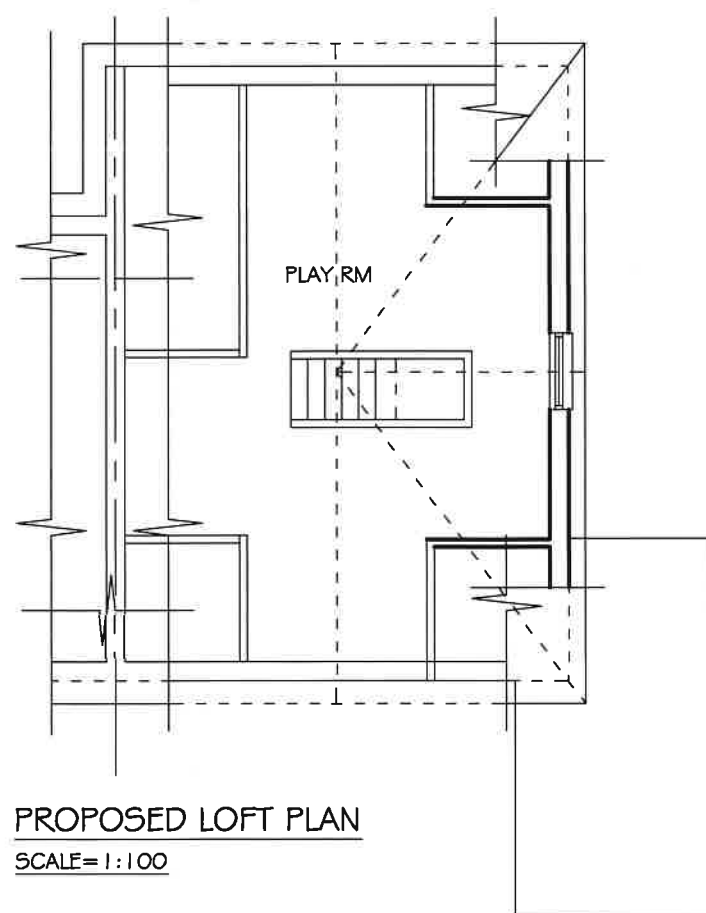

PROPOSED LOFT PLAN
SCALE= 1:100

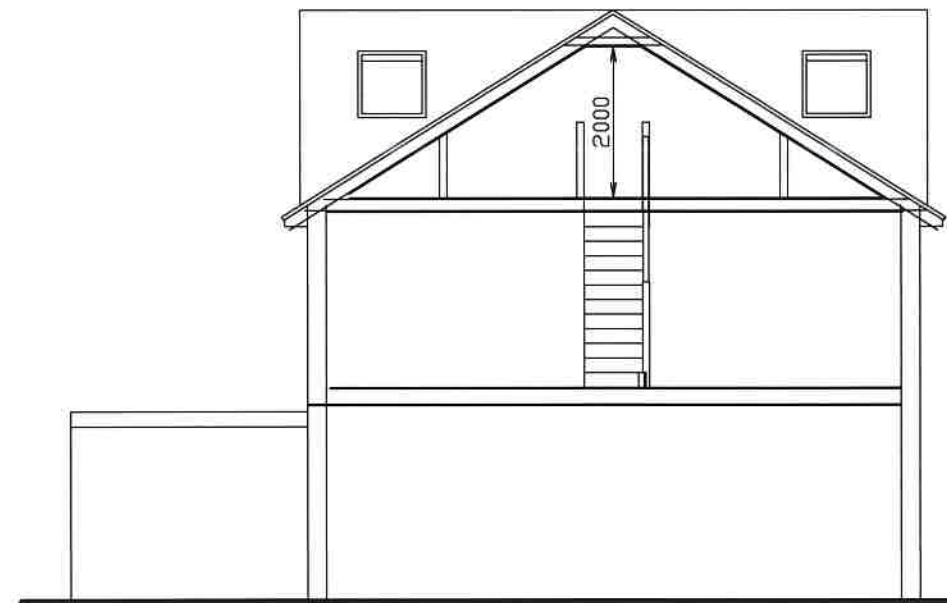

CROSS SECTION
SCALE= 1:100

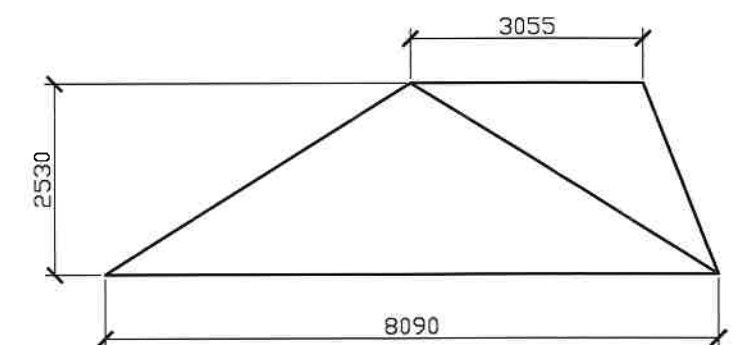

$$\text{VOLUME} = (8.090/2 \times 2.530 \times 3.055) \times 1/3 = 10.4\text{m}^3$$



SCALE BAR

K A ARCHITECTURAL DRAWING SERVICES			
141 LANGLEY ROAD, SLOUGH SL3 7DZ			
TEL/FAX 01753 541 824, MOBILE 07939213221			
Job	32 Downbarns Road, Ruislip		Date Revisions A 18/5/22 NOTES ADDED
	Loft Conversion		
Client	Mr Nayan Patel		
Drawing	Proposed Plan and Elevations		
Date	April 2022	Scale	As Shown (A3)
		Sup. No.	1919/2A