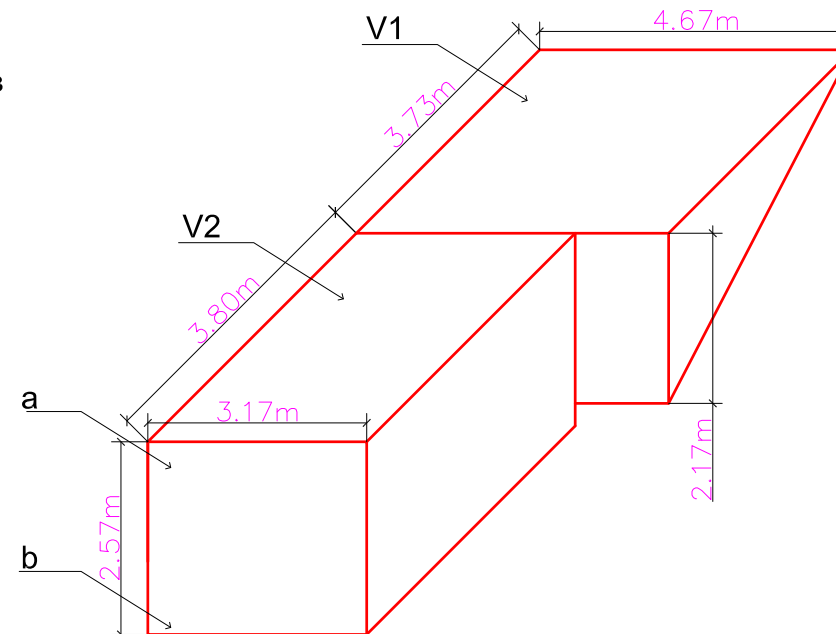


- . WALLS: STUD WALL WITH TILES
- . ROOF: WARM DECK FLAT ROOF
- . WINDOWS: UPVC DOUBLE GLAZED
WINDOWS
- . SKYLIGHTS NOT TO PROJECT MORE THAN 150mm
FROM ROOF PLAIN.
- . DORMER FACE AND CHEEKS TO BE TILE HUNG
ALL FINISHES TO MATCH EXISTING

$$18.89 + 30.95 = 49.84 < 50 \text{ m}^3$$


DWGNO:		ISSUE
ZAAVIA/32BCR/104		A
SCALE	DATE	
1:100@A3	14 SEP	
	DRAWNBY	
	AT	