


Balcony Type	Quantity
Type 1 - 1500 high metal balustrade RAL 7006	26
Total	26

2019 © Sapphire Balconies Ltd
Do not scale from this drawing.
All dimensions in millimetres unless stated otherwise.
We reserve the right to alter detail to suit production.
All tolerances to be +/- 3mm unless otherwise specified.
Drawings to be read in conjunction with specification and detail sheets.

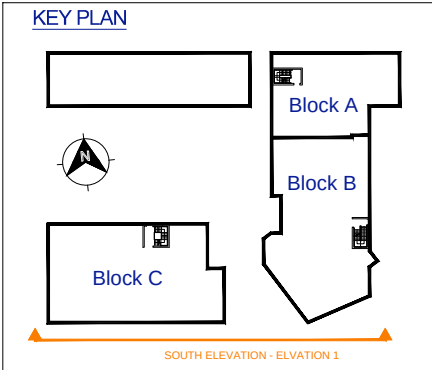

SOUTH ELEVATION - ELEVATION 1



All balconies on southern elevation are 1500mm high balustrade to meet NR requirement

E	14.10.20	For Construction
D	05.11.19	For Construction
C	21.10.19	For Construction
B	16.10.19	As per markup
A	26.08.19	Issued for Approval
Rev	Date	Description

Project
Blyth Road

Location
Block-B & C

Drawing Title
South Elevation



www.sapphire.eu.com
call 0844 88 00 553

Drawn by
ARD

Checked by
SL

Scale @ A3
1: 200

Project Ref.
530919

Drawing No.
- BE-01 -

Revision
E