


Balcony Type	Quantity
Type 2-R - 1100 high metal balustrade RAL 7006	8
Type 2-L - 1100 high metal balustrade RAL 7006	8
Total	16

2019 © Sapphire Balconies Ltd
Do not scale from this drawing.
All dimensions in millimetres unless stated otherwise.
We reserve the right to alter detail to suit production.
All tolerances to be +/- 3mm unless otherwise specified.
Drawings to be read in conjunction with specification and detail sheets.



NORTH ELEVATION - ELEVATION 3

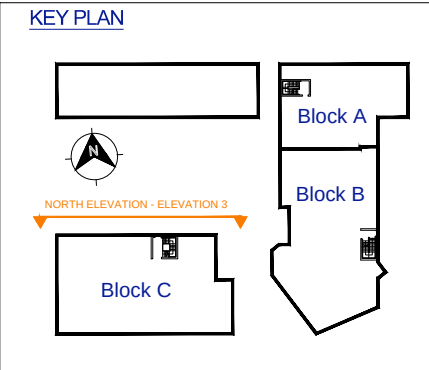

E	14.10.20	For Construction
D	05.11.19	For Construction
C	21.10.19	For Construction
B	16.10.19	As per markup
A	26.08.19	Issued for Approval

Rev	Date	Description
-----	------	-------------

Project
Blyth Road

Location
Block-C

Drawing Title
North Elevation



www.sapphire.eu.com
call 0844 88 00 553

Drawn by **ARD** Checked by **SL** Scale @ A3 **1: 200**

Project Ref. **530919** Drawing No. **- BE-03 - E** Revision