


2019 © Sapphire Balconies Ltd
Do not scale from this drawing.
All dimensions in millimetres
unless stated otherwise.
We reserve the right to alter
detail to suit production.
All tolerances to be +/- 3mm
unless otherwise specified.
Drawings to be read in conjunction
with specification and detail sheets.

Balcony Type	Quantity
Type 2-R - 1100 high metal balustrade RAL 7006	4
Type 2-L - 1100 high metal balustrade RAL 7006	4
Total	8

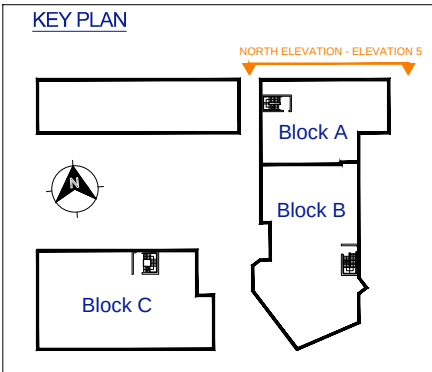

NORTH ELEVATION - ELEVATION 5



E	14.10.20	For Construction
D	05.11.19	For Construction
C	21.10.19	For Construction
B	16.10.19	As per markup
A	26.08.19	Issued for Approval
Rev	Date	Description
Project		
Blyth Road		
Location		
Block-B		
Drawing Title		
North Elevation		
		
www.sapphire.eu.com call 0844 88 00 553		
Drawn by	Checked by	Scale @ A3
ARD	SL	1: 200
Project Ref.	Drawing No.	Revision
530919	- BE-05 - E	