


Balcony Type	Quantity
Type 2-R - 1100 high metal balustrade RAL 7006	6
Type 2-L - 1100 high metal balustrade RAL 7006	1
Total	7

2019 © Sapphire Balconies Ltd
Do not scale from this drawing.
All dimensions in millimetres unless stated otherwise.
We reserve the right to alter detail to suit production.
All tolerances to be +/- 3mm unless otherwise specified.
Drawings to be read in conjunction with specification and detail sheets.



EAST ELEVATION - ELEVATION 6

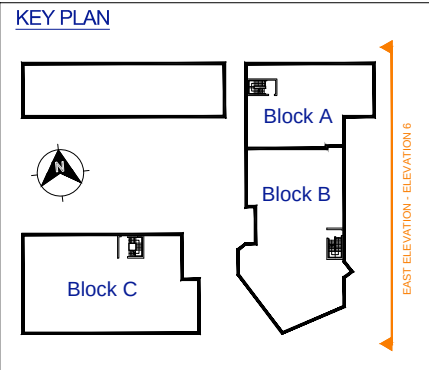

E	14.10.20	For Construction
D	05.11.19	For Construction
C	21.10.19	For Construction
B	16.10.19	As per markup
A	26.08.19	Issued for Approval
Rev	Date	Description

Project
Blyth Road

Location
Block-B

Drawing Title
East Elevation



www.sapphire.eu.com
call 0844 88 00 553

Drawn by
ARD

Checked by
SL

Scale @ A3
1: 200

Project Ref.
530919

Drawing No.
- BE-06 - E

Revision