



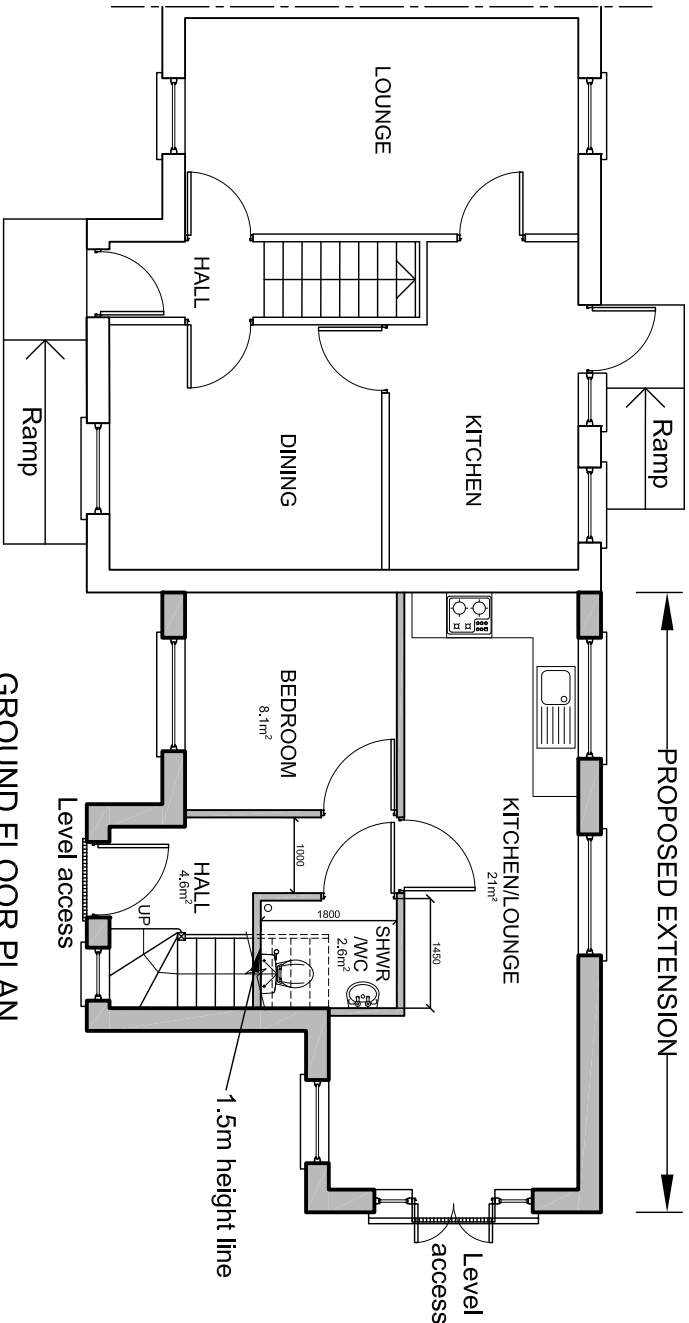

GROUND FLOOR PLAN
GIA = 39m²

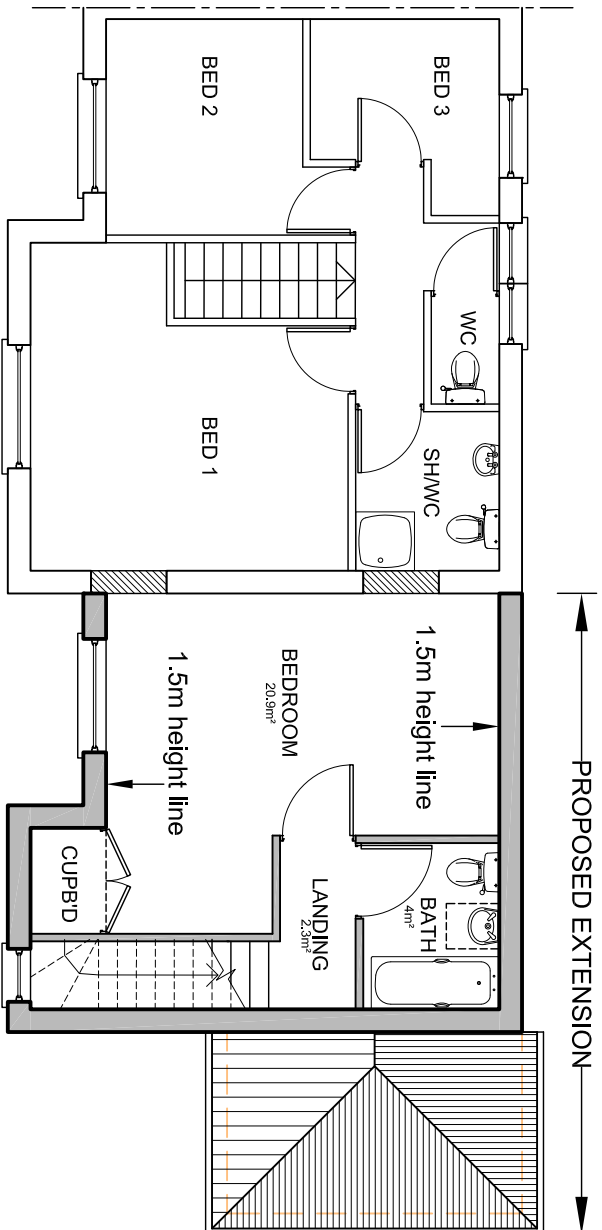


FIRST FLOOR PLAN
GIA = 31m²

TOTAL GIA = 70m²



ROOF PLAN

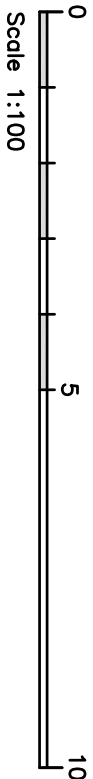

A	Ground floor plan amended.	Sam	10-01-20
Rev	Revision notes	Initials	Date
 RESIDENTS SERVICES, CAPITAL PROGRAMME 2E/10, CIVIC CENTRE, UXBIDGE, MIDDLESEX, UB8 1JW Tel: 01895 250 111 Fax: 01895 277 224			
PROJECT			
2 EAST WAY, HAYES, UB3 2HX			
DESCRIPTION			
PROPOSED FLOOR & ROOF PLANS			
SCALE	DRAWN BY	CHECKED BY	DATE
1:100 @ A3	SAM	SV	NOV 2019
DRAWING No.	REV.		
2019/D/200/P/06			A