



NOTES

The Client must verify all dimensions of the building existing and proposed. 

DONOT SCALE FROM THIS DRAWING

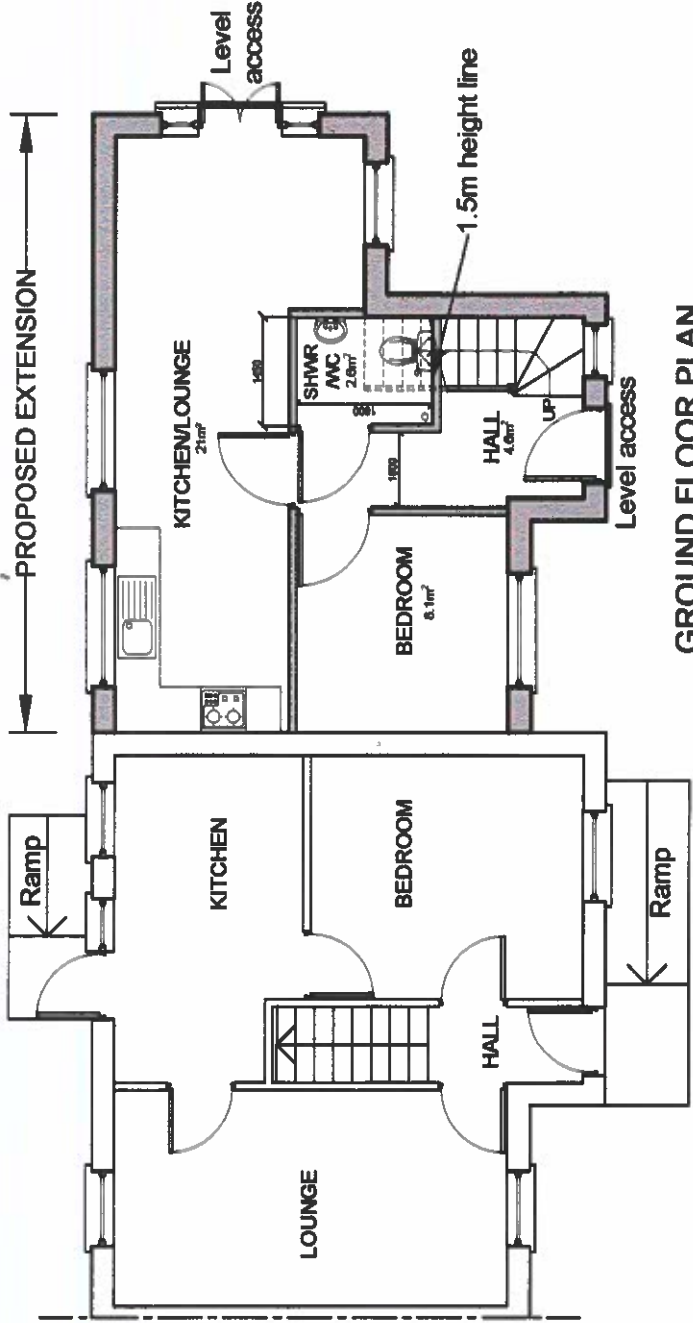

GROUND FLOOR PLAN
GIA = 39m²

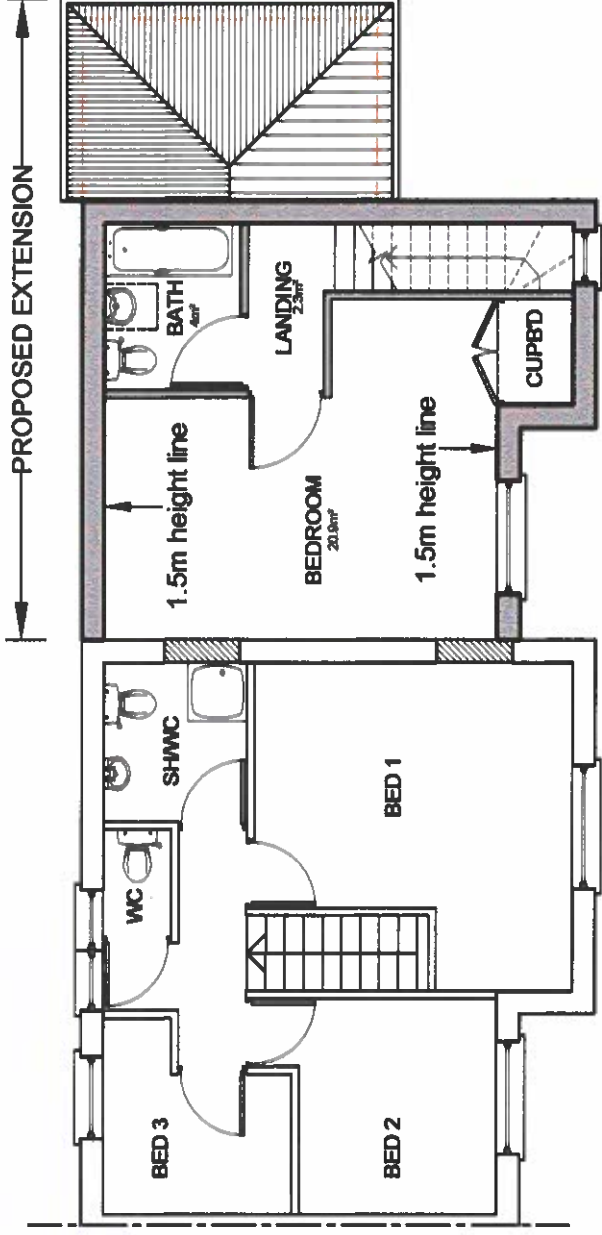

FIRST FLOOR PLAN
GIA = 31m²

TOTAL GIA = 70m²



ROOF PLAN



A Grid Fl plan amended		1/100	Date
Year	Revision notes	Issued	Date
 HILLINGDON			
RESIDENTS SERVICES CAPITAL PROGRAMME 2E/10, CIVIC CENTRE, URBAN, HILLINGDON, URBAN, URBAN 10/10, CIVIC CENTRE, URBAN, HILLINGDON, URBAN, URBAN 11/11, CIVIC CENTRE, URBAN, HILLINGDON, URBAN, URBAN 12/12, CIVIC CENTRE, URBAN, HILLINGDON, URBAN, URBAN			
PROJECT			
2 EAST WAY, HAYES, URBAN, URBAN			
DESCRIPTION			
PROPOSED FLOOR & ROOF PLANS			
SCALE	DRAWN BY	CHECKED BY	DATE
1:100 @ A3	SAM	SV	NOV 2018
DRAWING No.			REV
2019/D/200/P/06			A