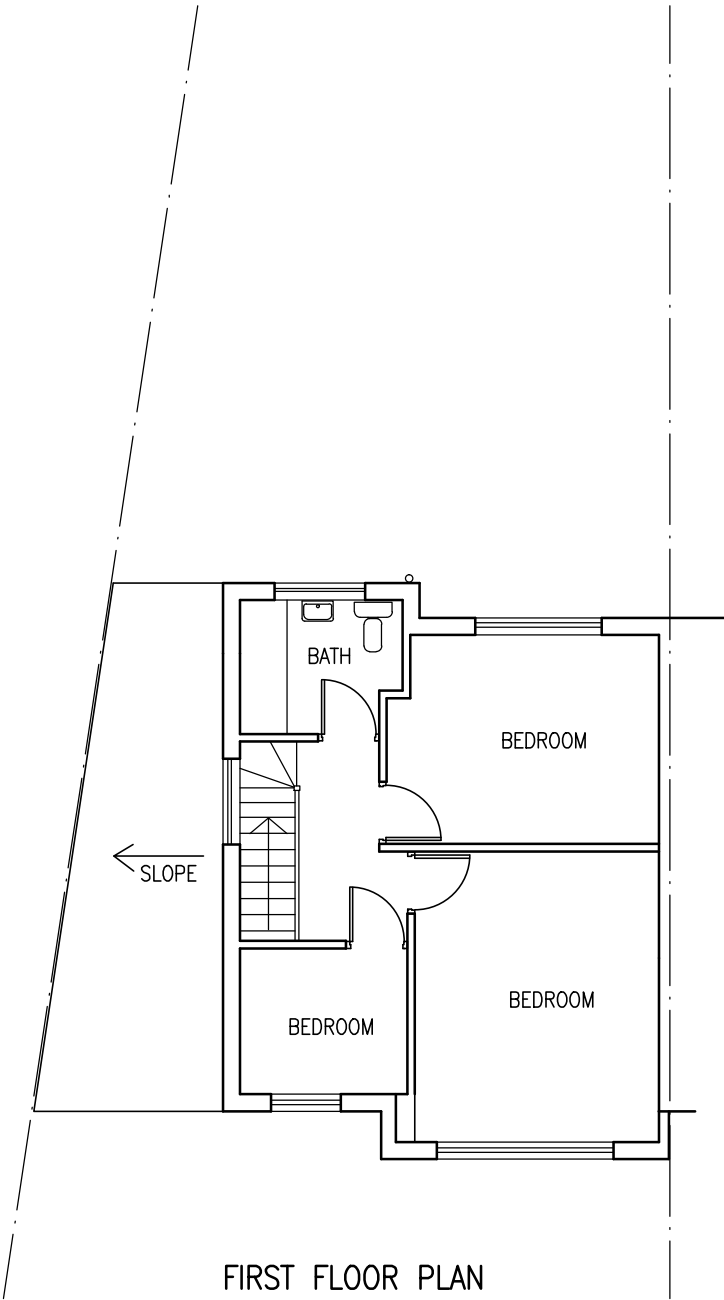
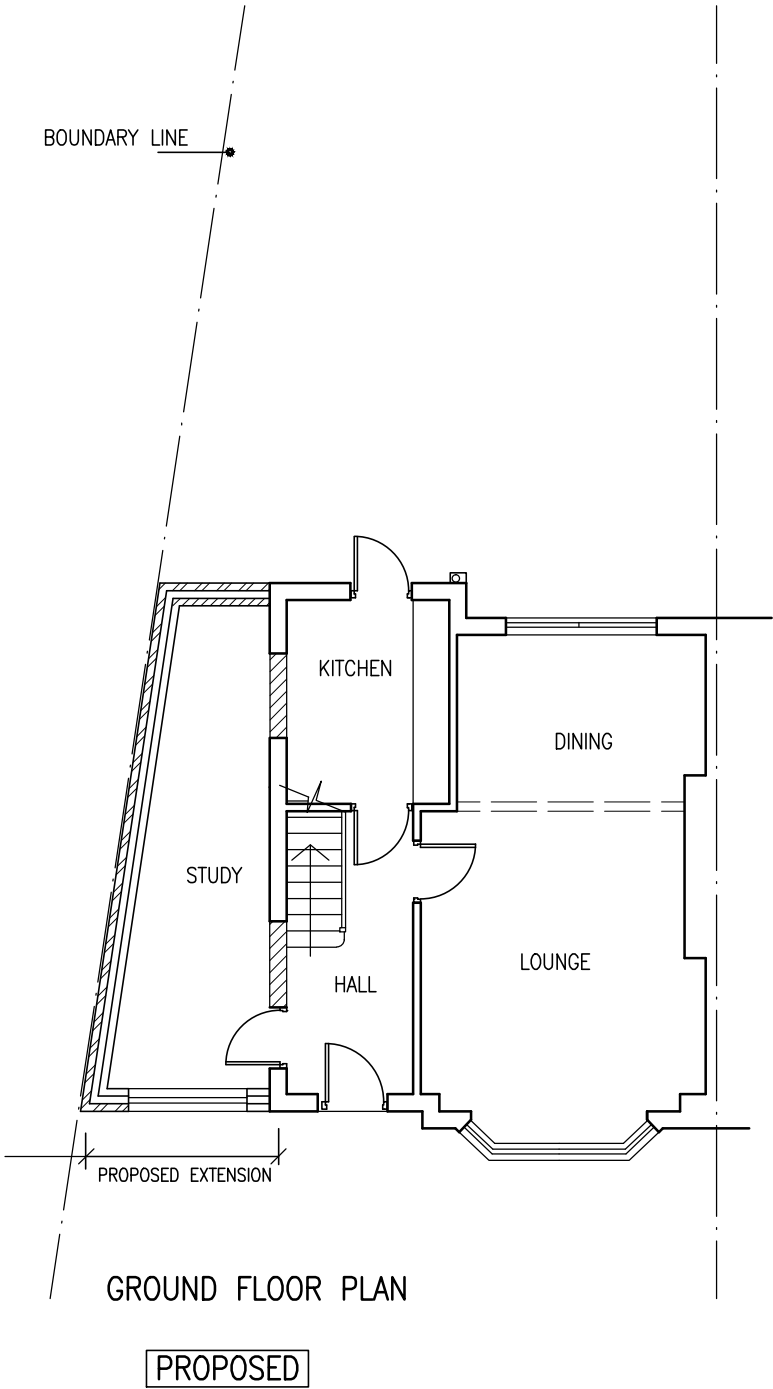
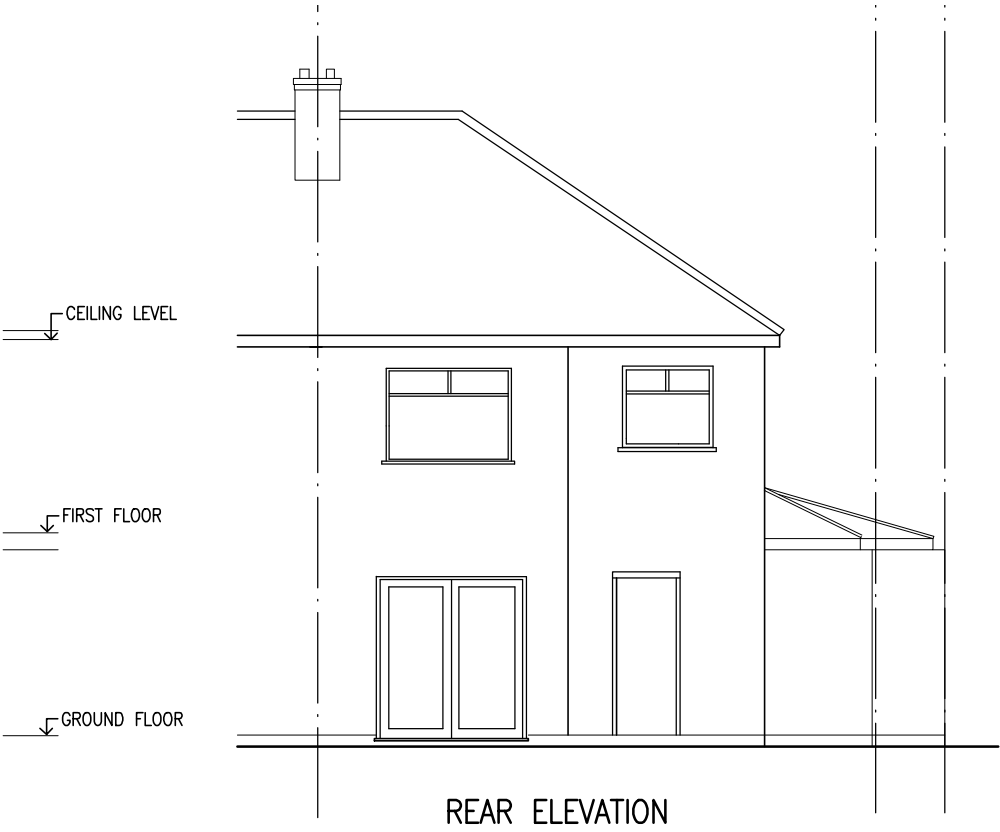
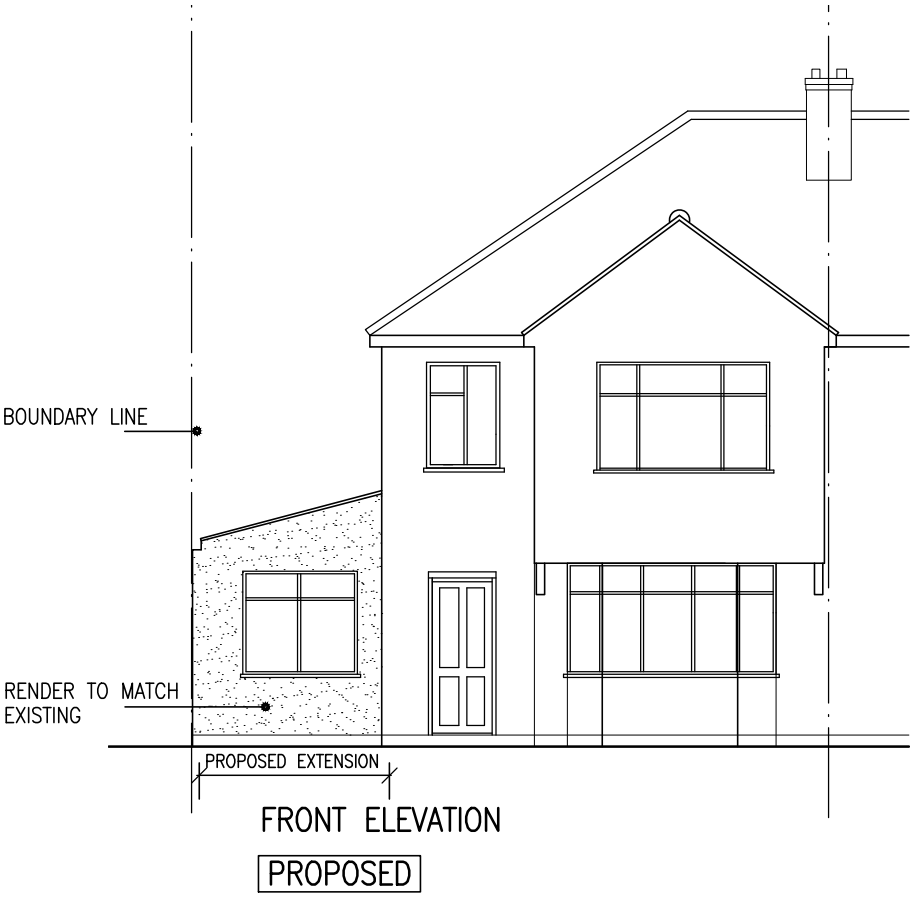


Project

PROPOSED SINGLE STOREY SIDE EXTENSION
TO 18 NORTHFIELD PARK HAYES UB3 4NU

Drawing

PLANS, ELEVATIONS

Scale

1/100 @ A3

Date

NOV.2020

Drawn

Drawing No.

D/467/02