

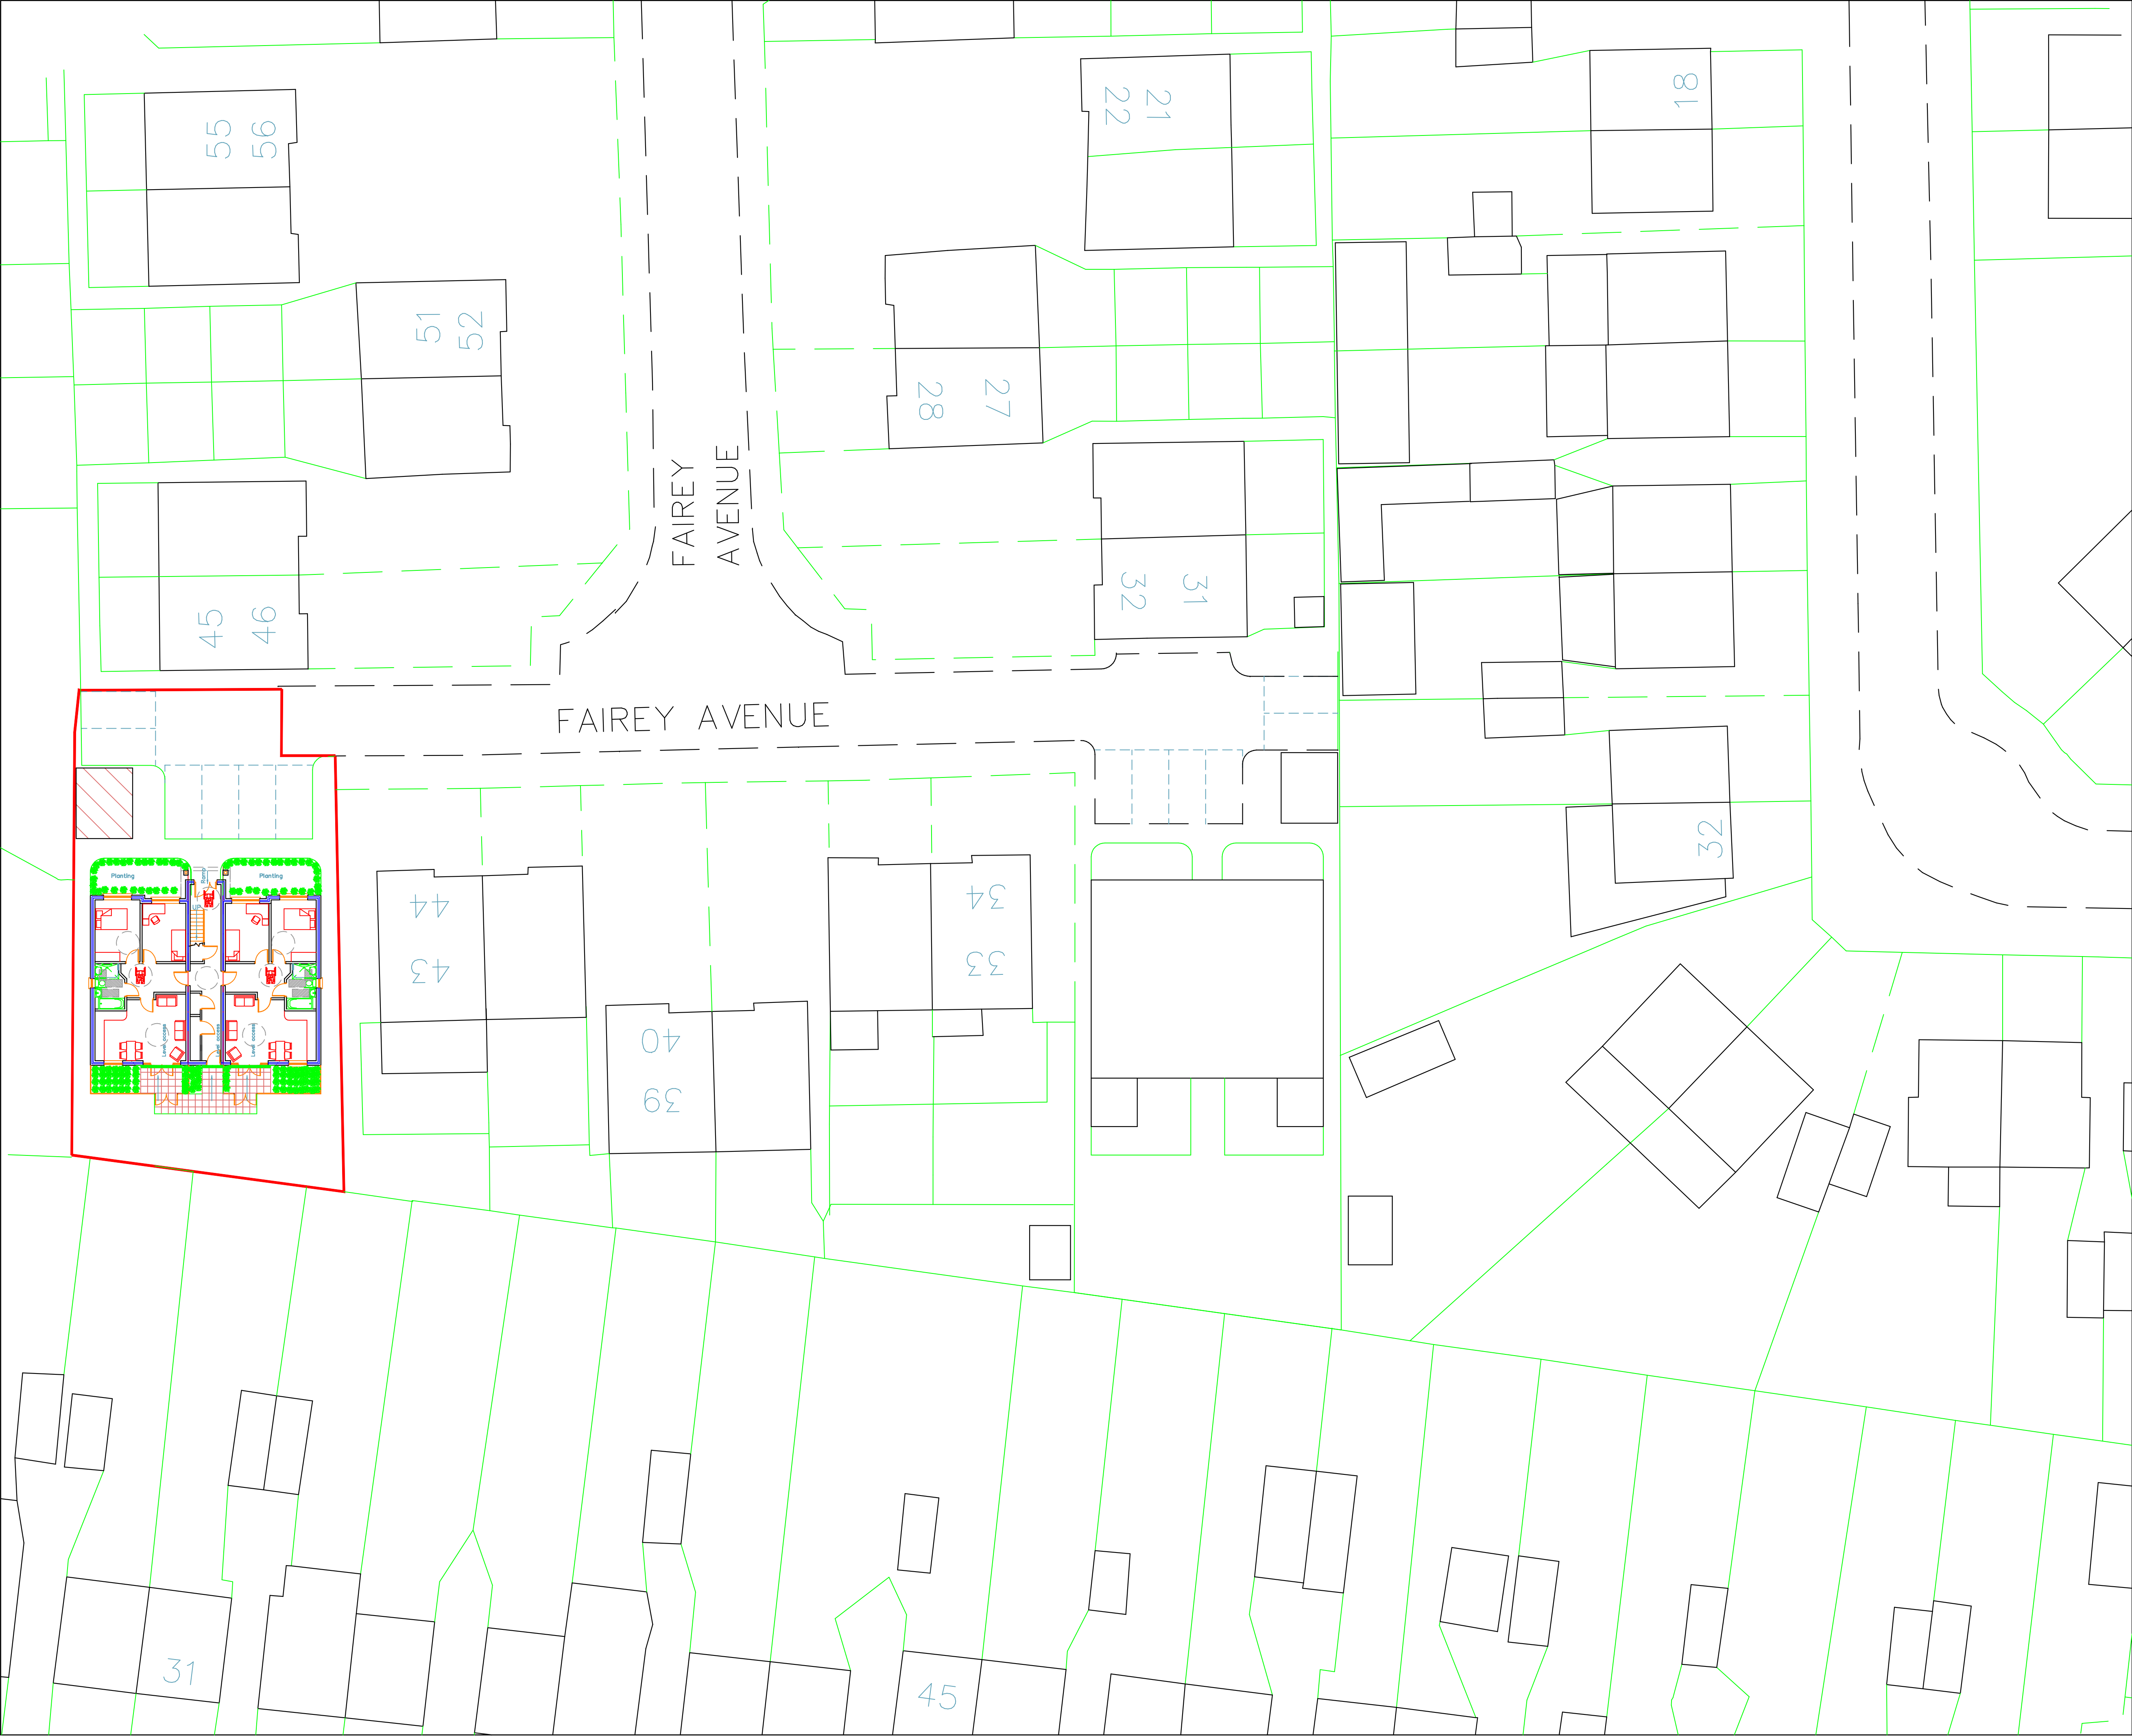


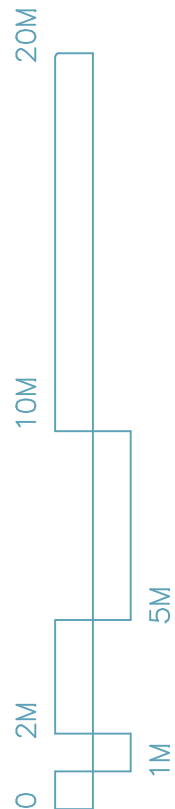

1. Do not scale from this drawing.
2. All dimensions to be checked on site before ordering materials or commencing work.
3. In case of discrepancies in drawings, calculations or details refer to TOWERS ASSOCIATES, for clarification: Unilateral decisions by contractors will not be accepted.
4. For any information not covered by these drawings refer to TOWERS ASSOCIATES, for clarification: Unilateral decisions by contractors will not be accepted.
5. The contractor must ensure that work is being carried out to the latest revisions of all the working drawings.
6. It is the contractors responsibility to inform the local authority before work commences on site, and at all prescribed stages of work. All to the District Surveyors satisfaction.
7. If work commences on site before full plans approval has been given, TOWERS ASSOCIATES accept no responsibility for any additional work or materials that the District Surveyor may require.
8. This drawing and all copies produced there from remain the copyright and property of TOWERS ASSOCIATES it may only be reproduced by TOWERS ASSOCIATES and all copies must be returned to TOWERS ASSOCIATES if demanded.

By using this drawing the user and his or her employer signify their agreement of the above terms and conditions.

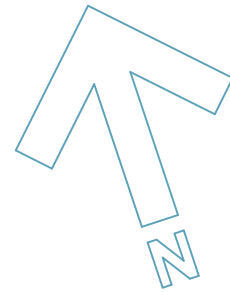

A		MARCH 2013	HATCHED MOVED AND SCALE CHANGED	
REV.	DATE		DESCRIPTION	
JOB				
Land beside 43-44 Fairey Ave, Hayes, Middx. UB3 4NY.				
TITLE				
Proposed Block Plan				
DRG. No. 2661-03			REV. A	
SCALE: 1:200			DRN. BY JTD	
			DATE Feb 13	
			CHECKED PDN	
			DATE Feb 13	
TOWERS ASSOCIATES				
Harefield Oil Terminal, Harvil Rd, Harefield, MIDDX. UB9 6JL.				
FAX. 01895 814664				
TEL. 01895 812822				