


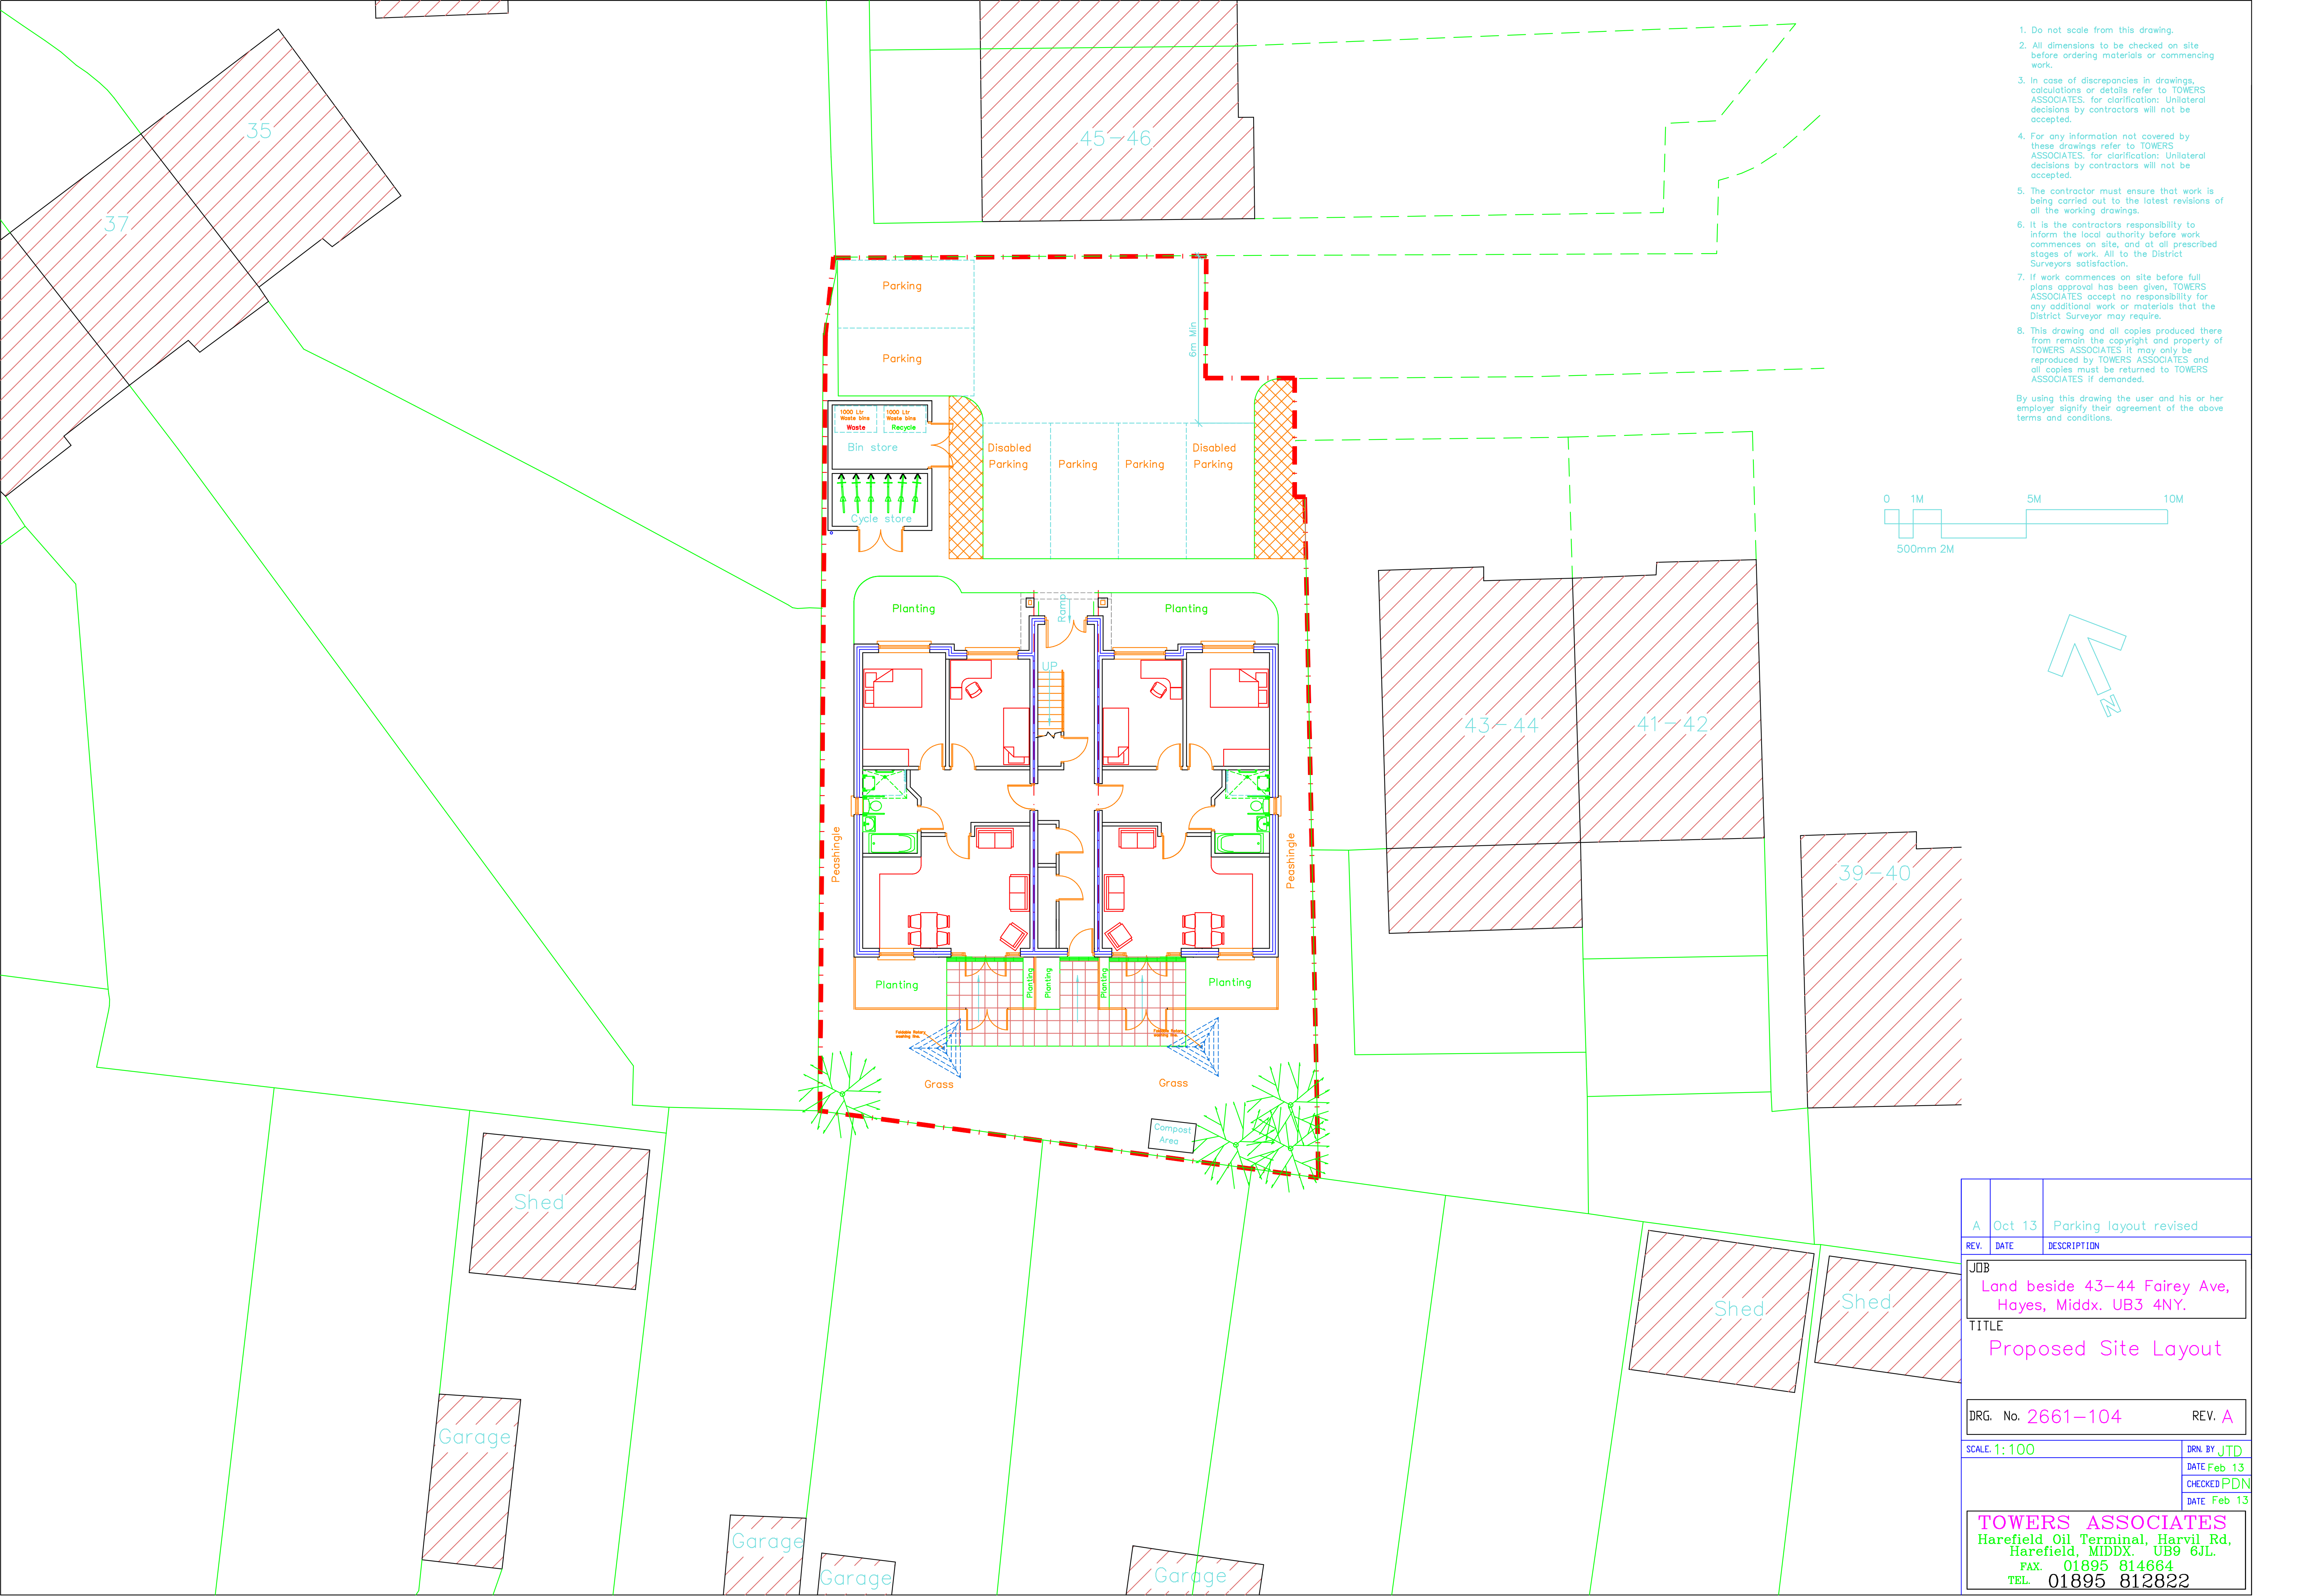

A	Oct 13	Parking layout revised
REV.	DATE	DESCRIPTION
JOB		
Land beside 43-44 Fairey Ave, Hayes, Middx. UB3 4NY.		
TITLE		
Proposed Site Layout		
DRG. No. 2661-104		REV. A
SCALE: 1:100		DRN. BY JTD
		DATE Feb 13
		CHECKED PDN
		DATE Feb 13
TOWERS ASSOCIATES		
Harefield Oil Terminal, Harvil Rd, Harefield, MIDDX. UB9 6JL.		
FAX. 01895 814864		
TEL. 01895 812822		