


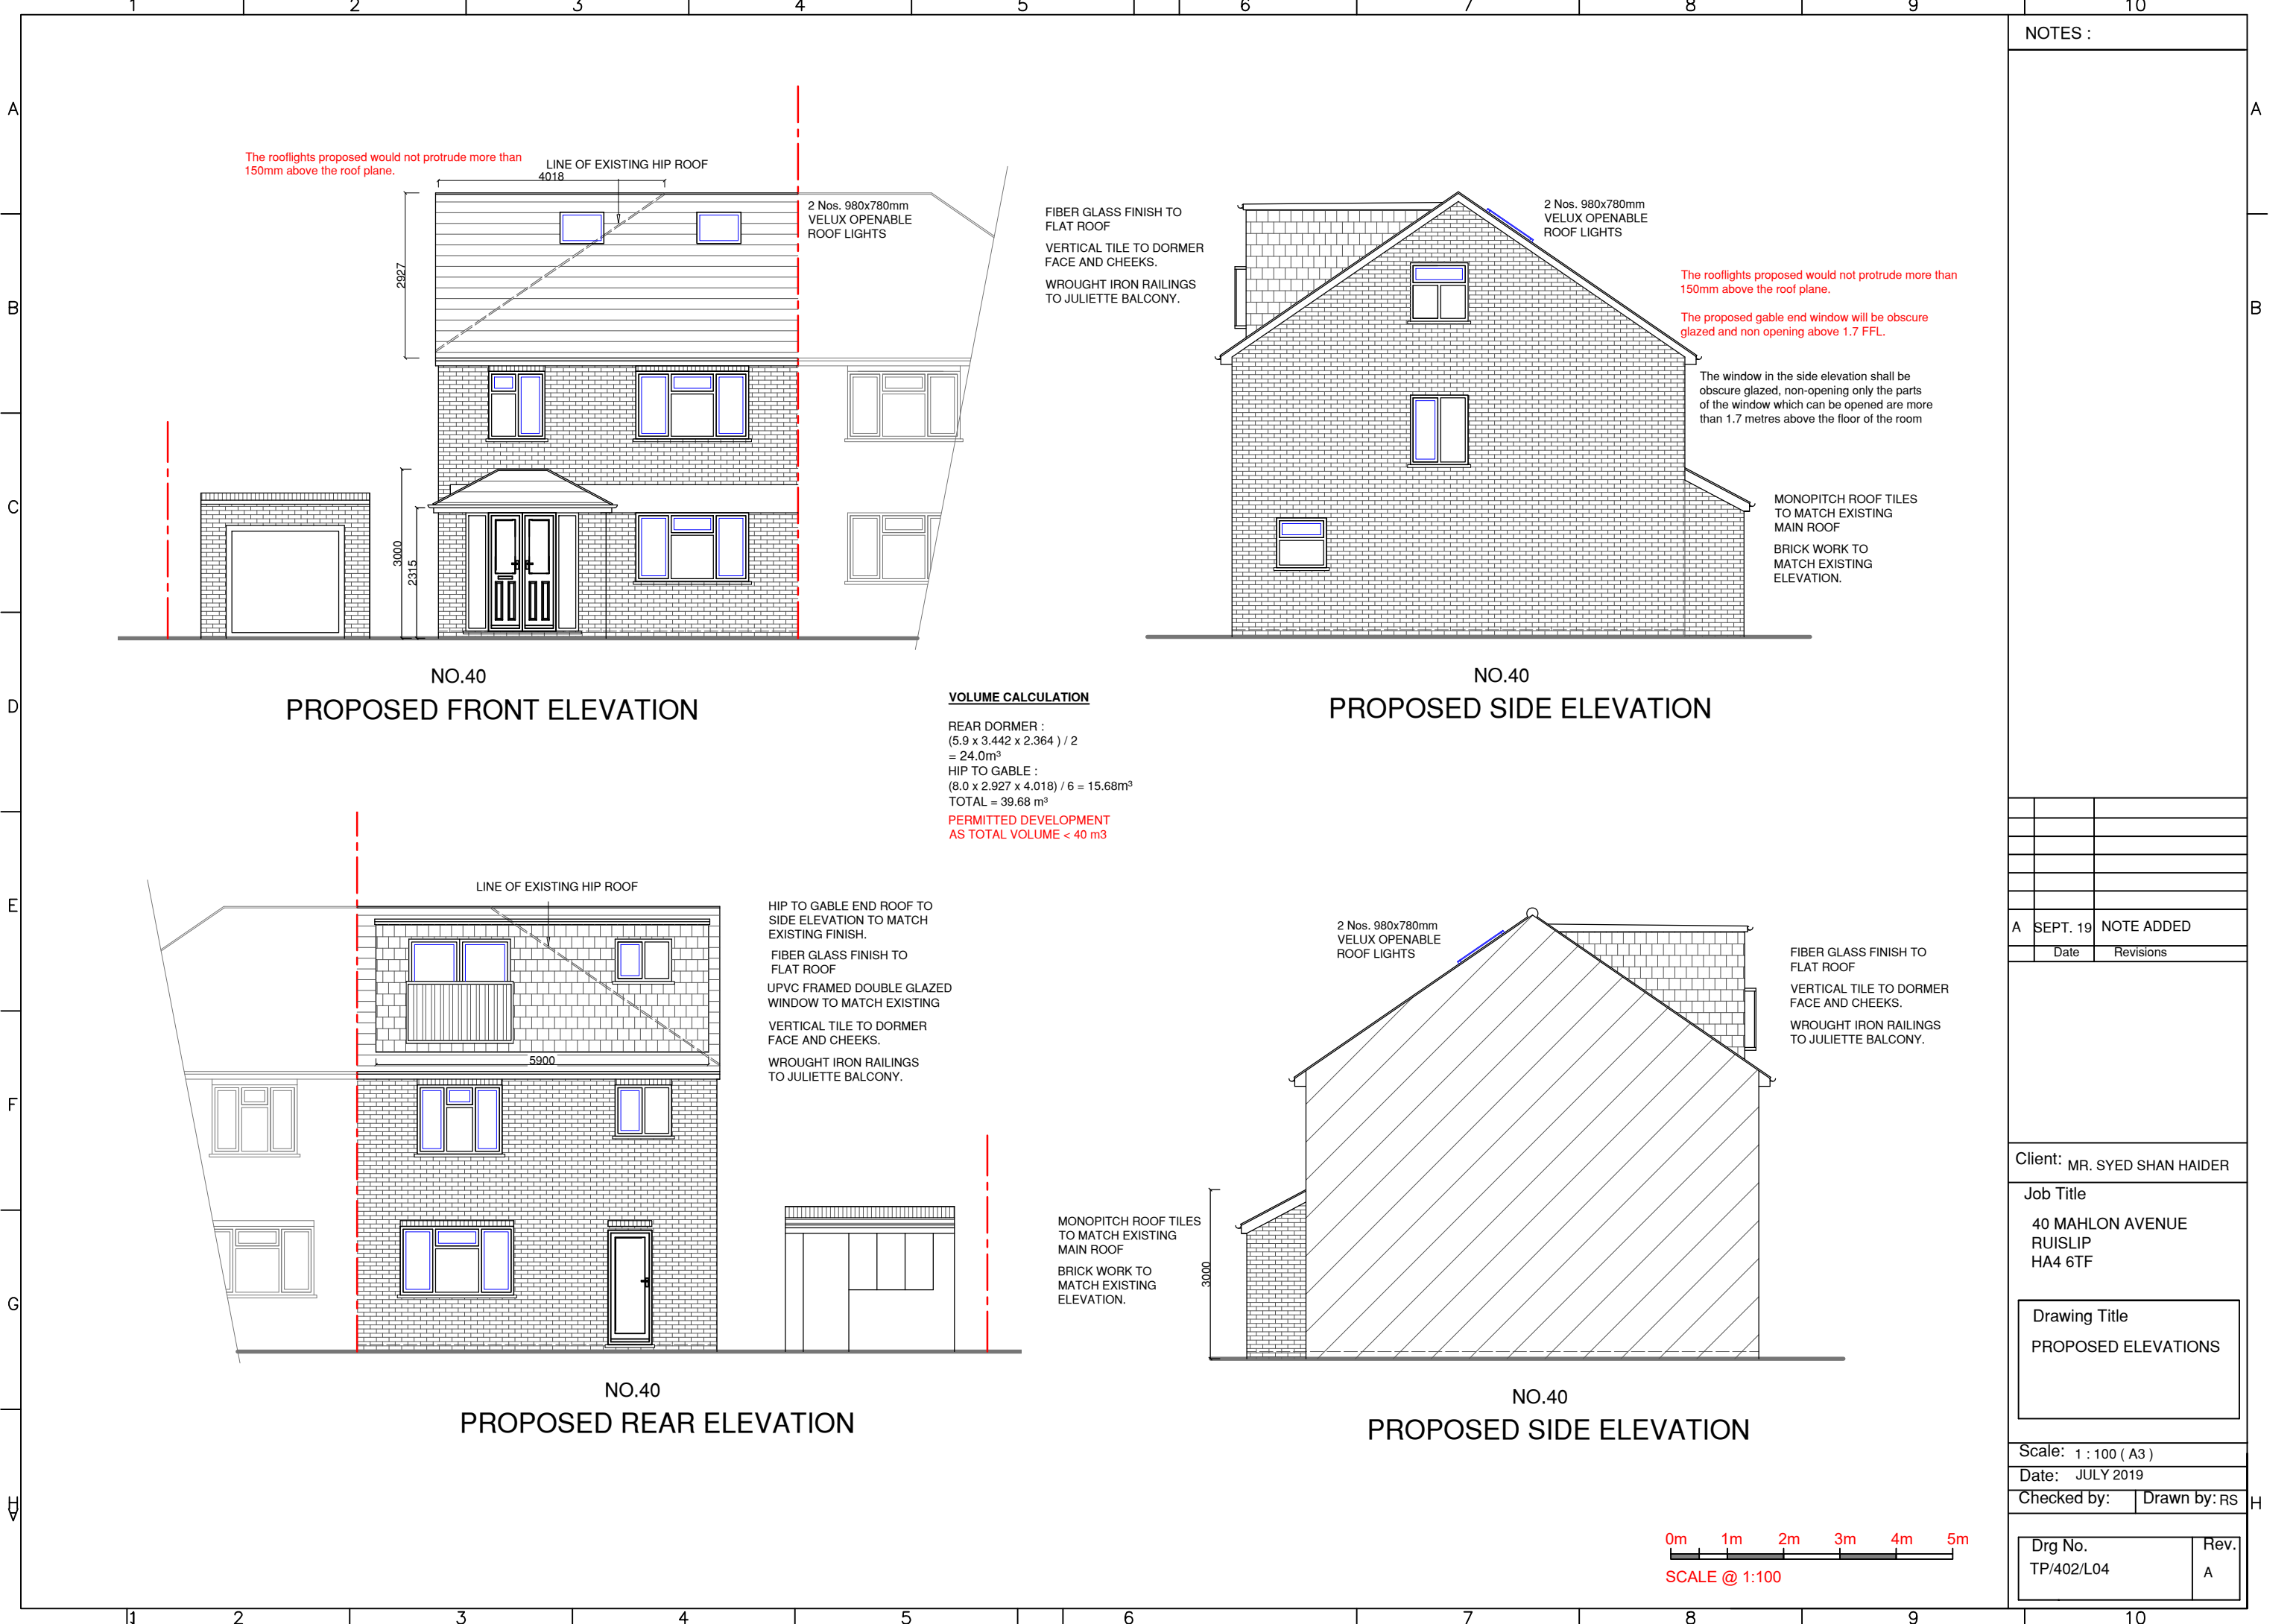

NOTES :

A SEPT. 19 NOTE ADDED

Date Revisions

Client: MR. SYED SHAN HAIDER

Job Title  
40 MAHLON AVENUE  
RUISLIP  
HA4 6TF

Drawing Title  
PROPOSED ELEVATIONS

Scale: 1 : 100 ( A3 )

Date: JULY 2019

Checked by:

Drawn by: RS

Drg No.  
TP/402/L04

Rev.  
A