


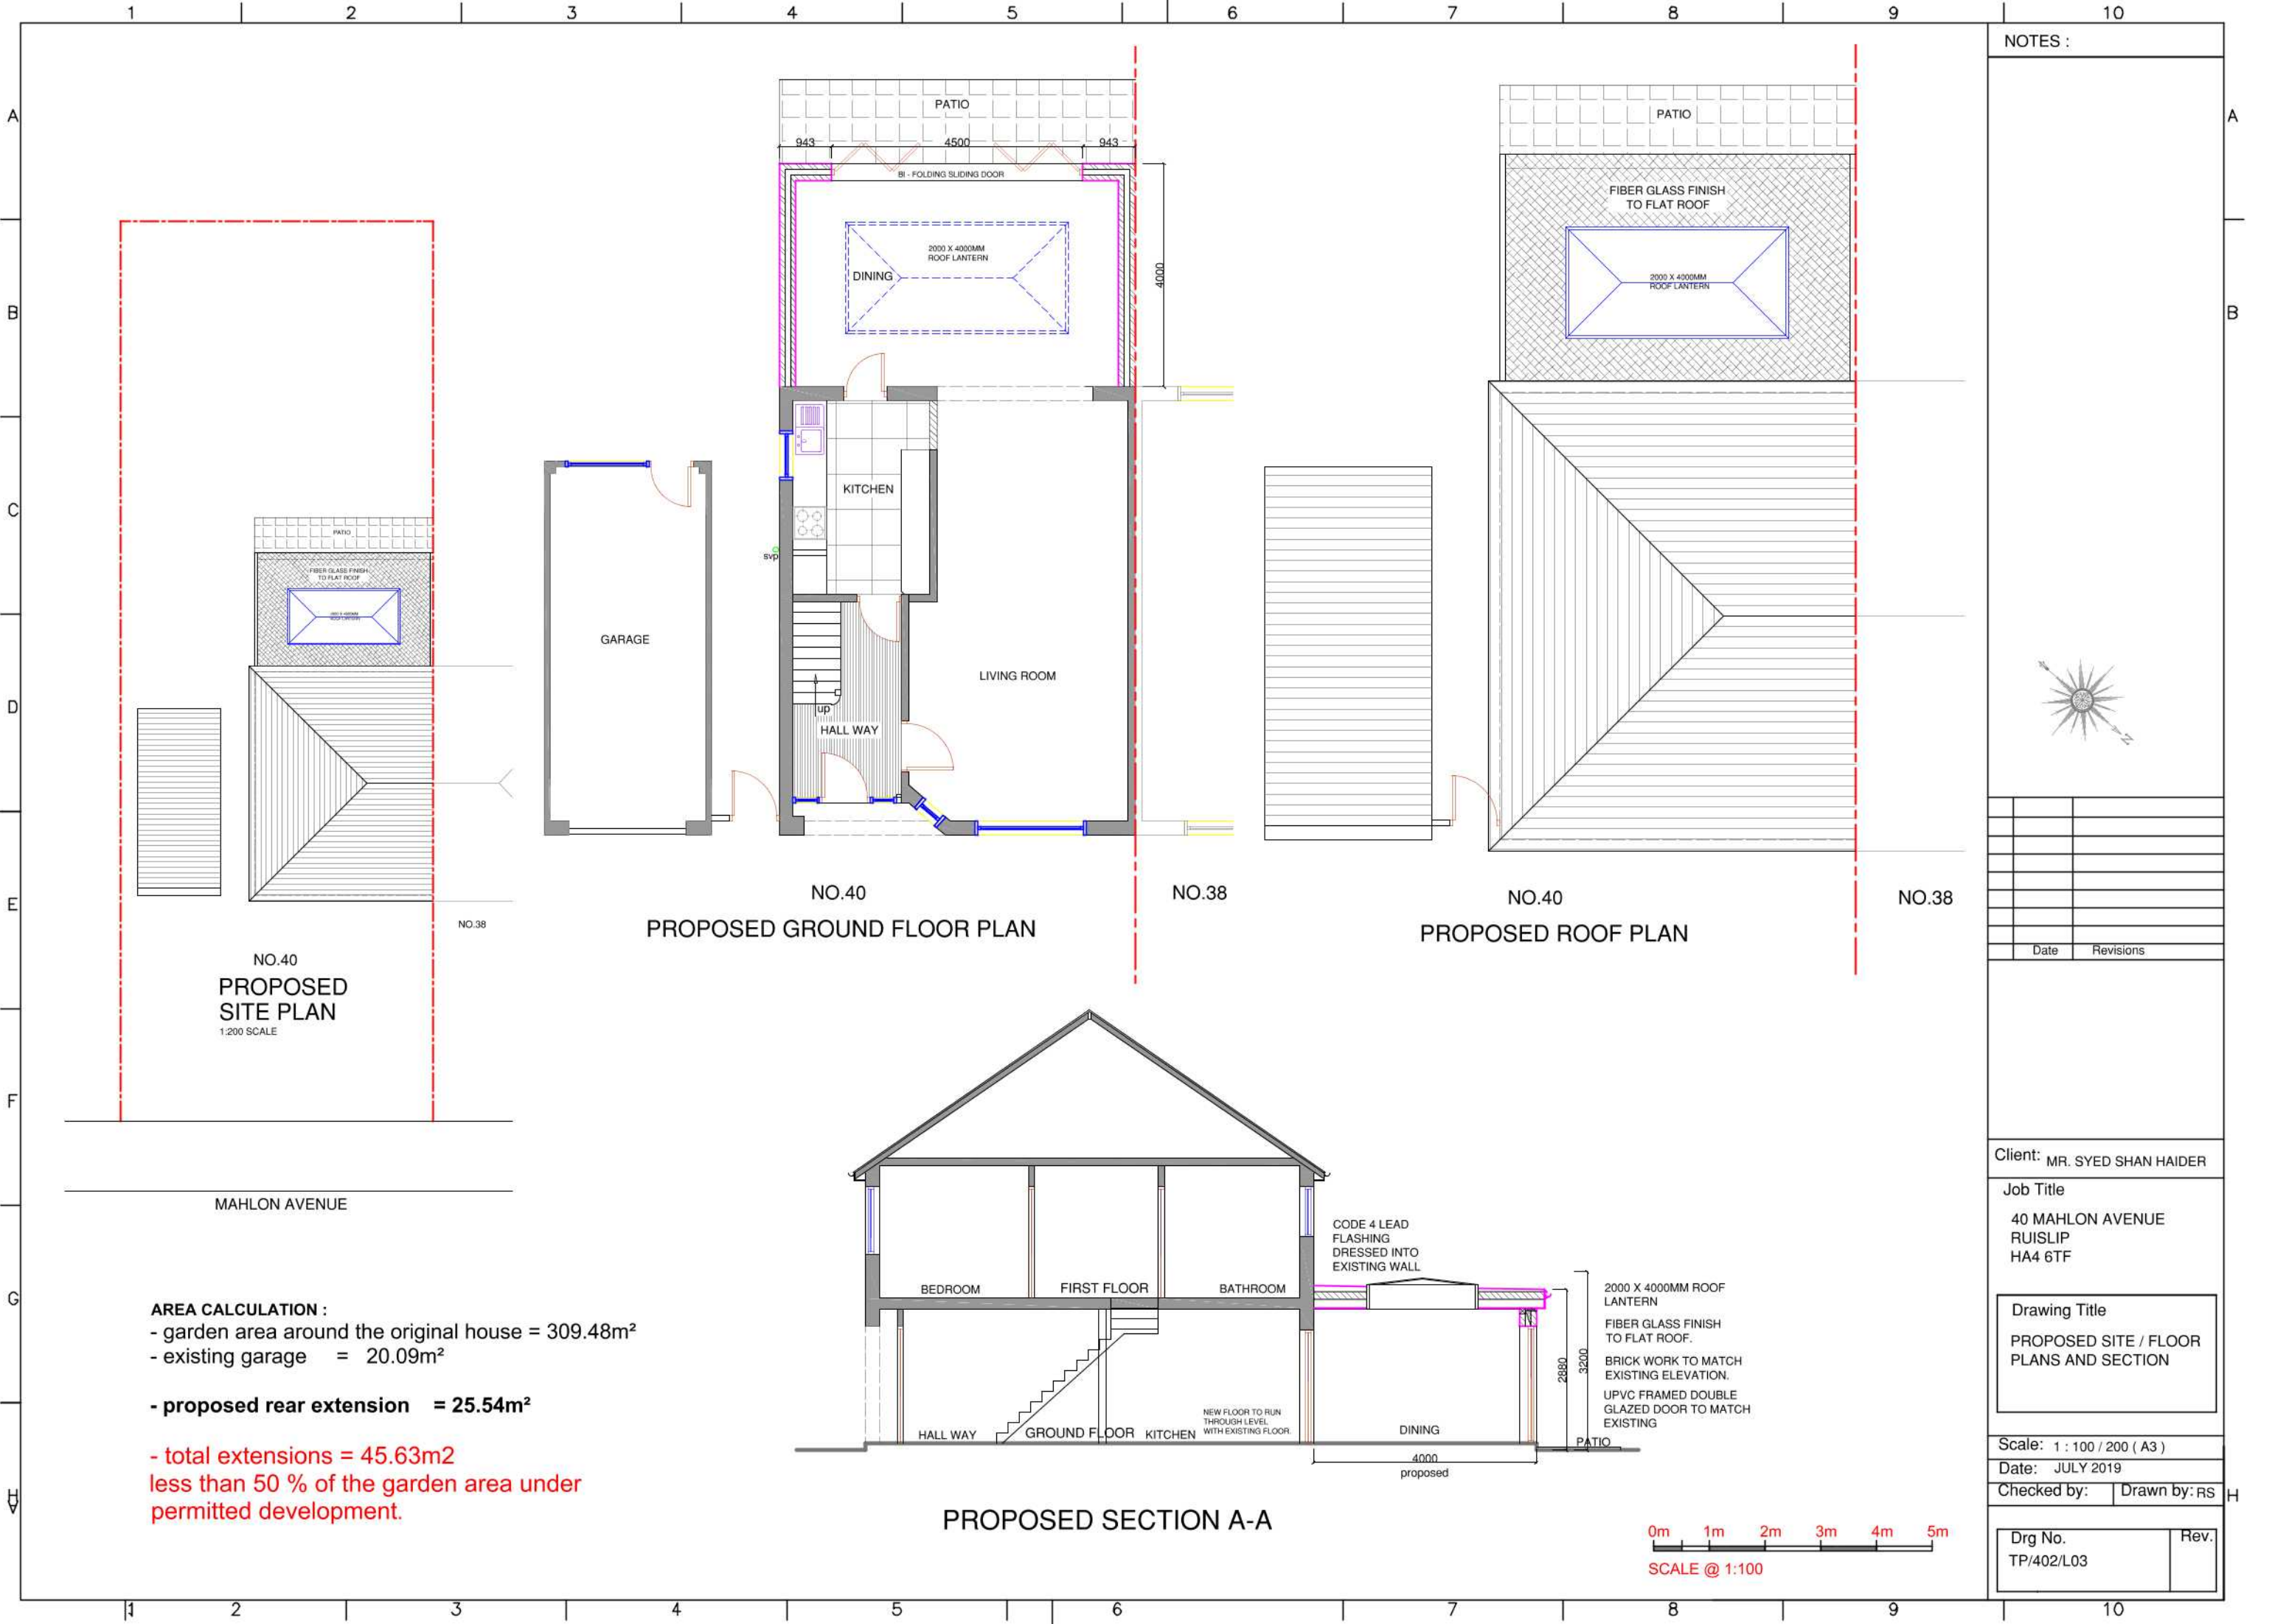

NOTES :



Date	Revisions

Client: MR. SYED SHAN HAIDER

Job Title
40 MAHLON AVENUE
RUISLIP
HA4 6TF

Drawing Title
PROPOSED SITE / FLOOR
PLANS AND SECTION

Scale: 1 : 100 / 200 (A3)
Date: JULY 2019
Checked by: Drawn by: RS

Drg No.
TP/402/L03
Rev.

AREA CALCULATION :
- garden area around the original house = 309.48m²
- existing garage = 20.09m²

- proposed rear extension = 25.54m²

- total extensions = 45.63m²
less than 50 % of the garden area under
permitted development.