



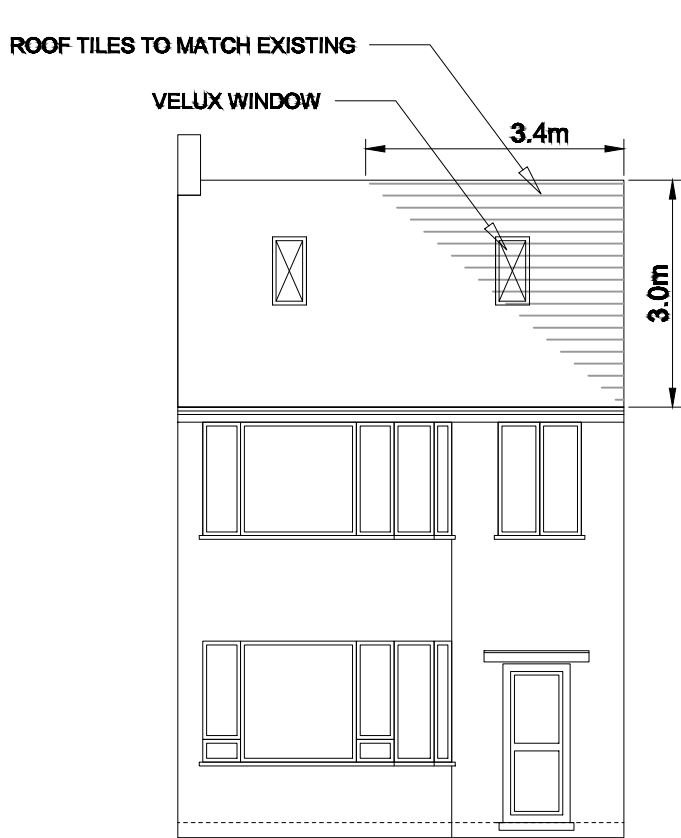



PROPOSED FRONT ELEVATION
1/100

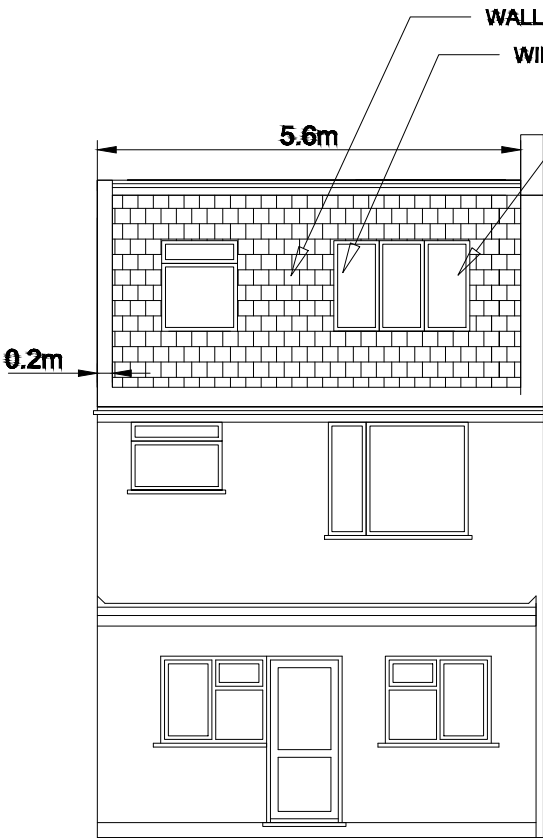


PROPOSED REAR ELEVATION
1/100

PROPOSED VOLUME INCREASE
FROM DORMER 30.24m³.
PROPOSED VOLUME INCREASE
FROM HIP TO GABLE
CONVERSION 13.6m³.
TOTAL PROPOSED INCREASE OF
ROOF VOLUME IS 46.7m³


PERMITTED DEVELOPMENT
50.0m³ > 43.8m³

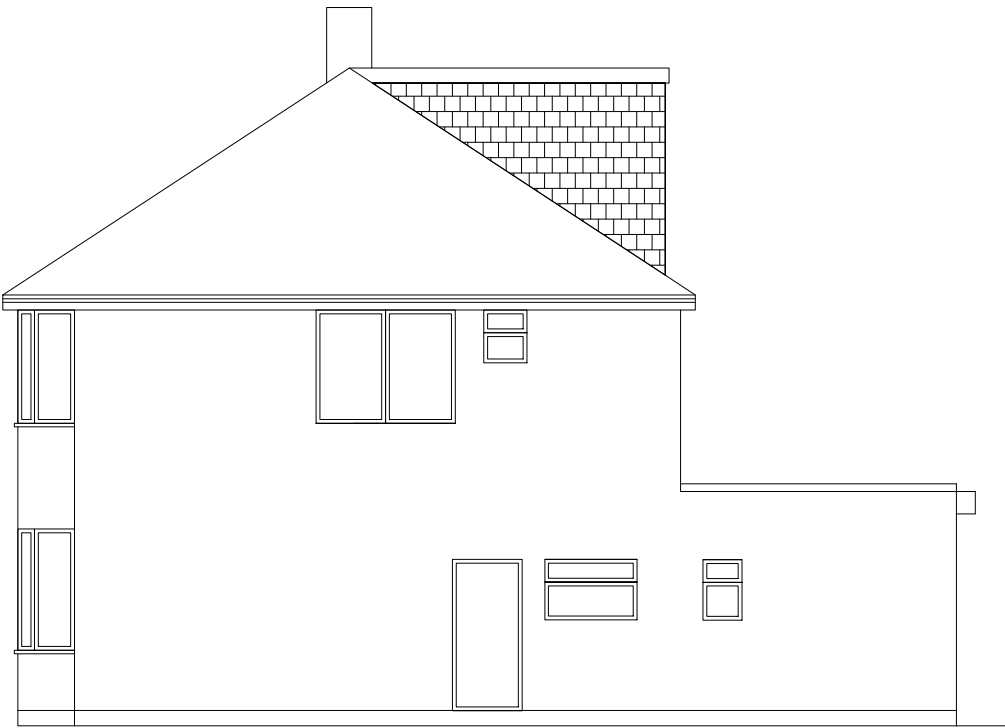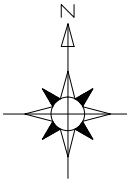

PROPOSED SIDE ELEVATION
1/100

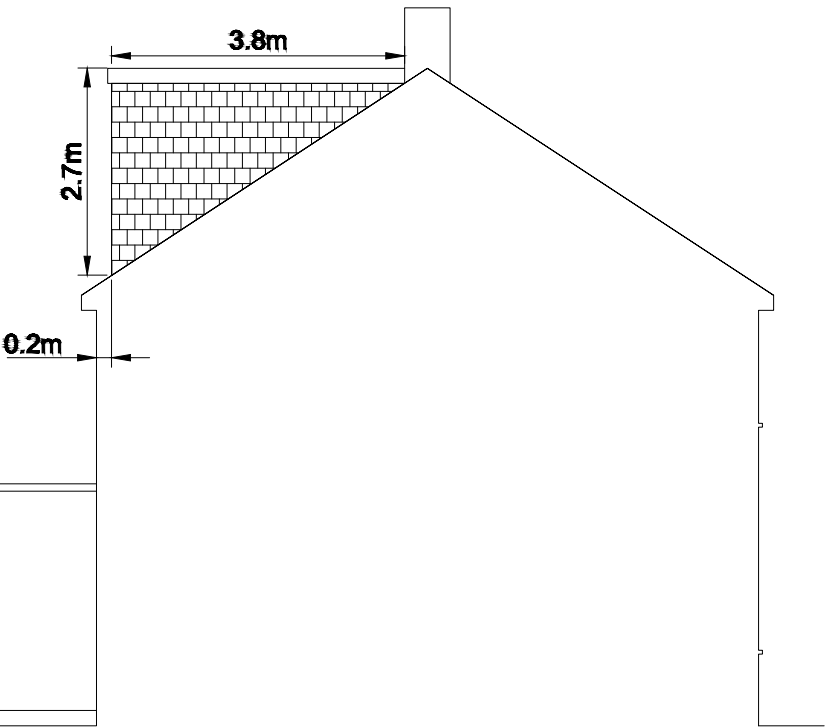

PROPOSED SIDE ELEVATION
1/100

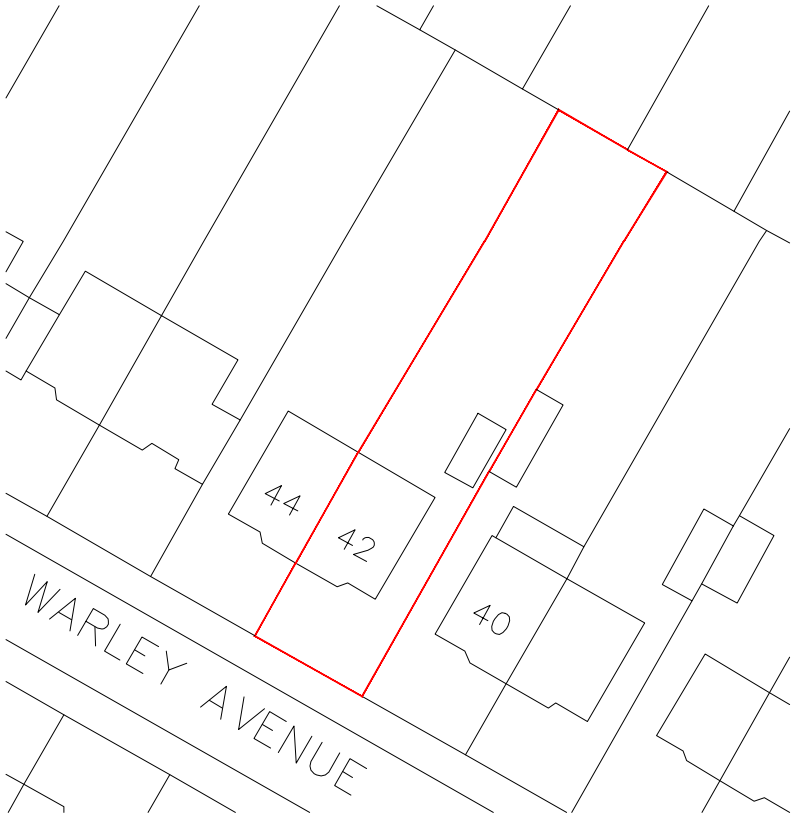

SITE PLAN
1/500



LOCATION PLAN
1/1250

These drawings should be approved by local Authority.
No dimensions to be scaled from this drawing. All dimensions to be checked on site.
This drawing is copyright and should not be reproduced without permission of the
Partners.

Project

42 Warley Avenue
HAYES
UB4 0RA

Drawing

Proposed Plans

DRAWING NO
AA8043 - P11

SCALE	Date	Rev
As Shown	07/17	

