



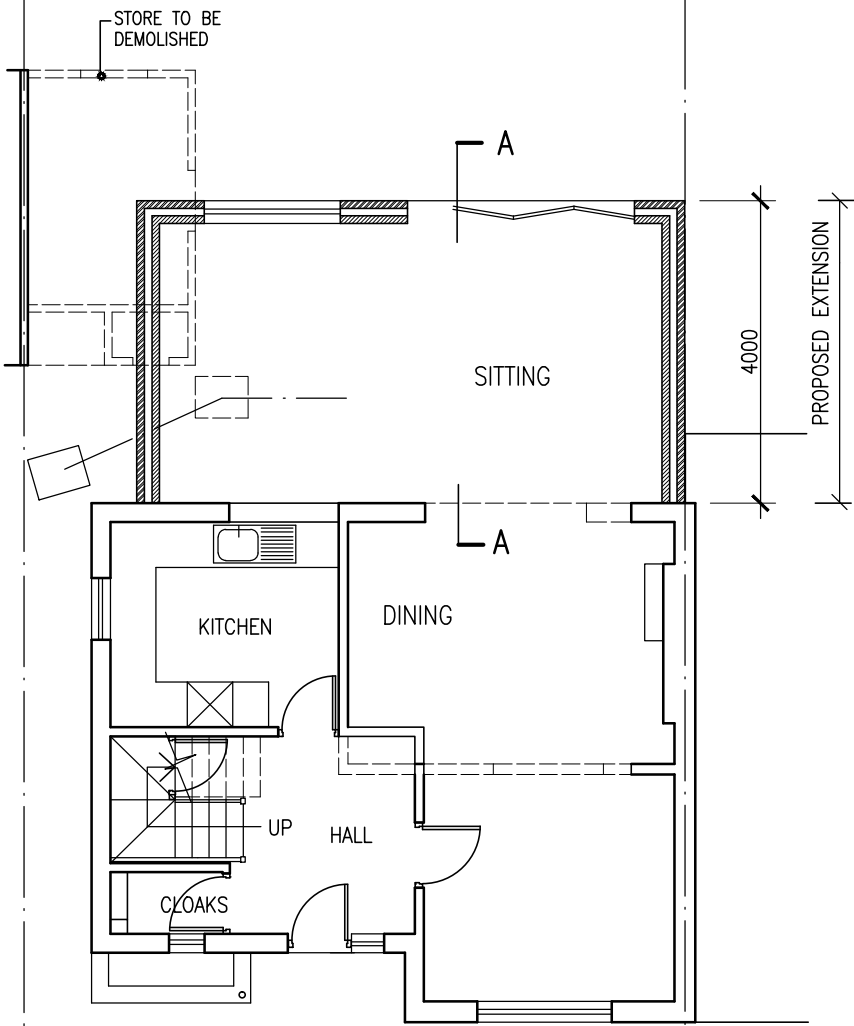


GROUND FLOOR PLAN

PROPOSED

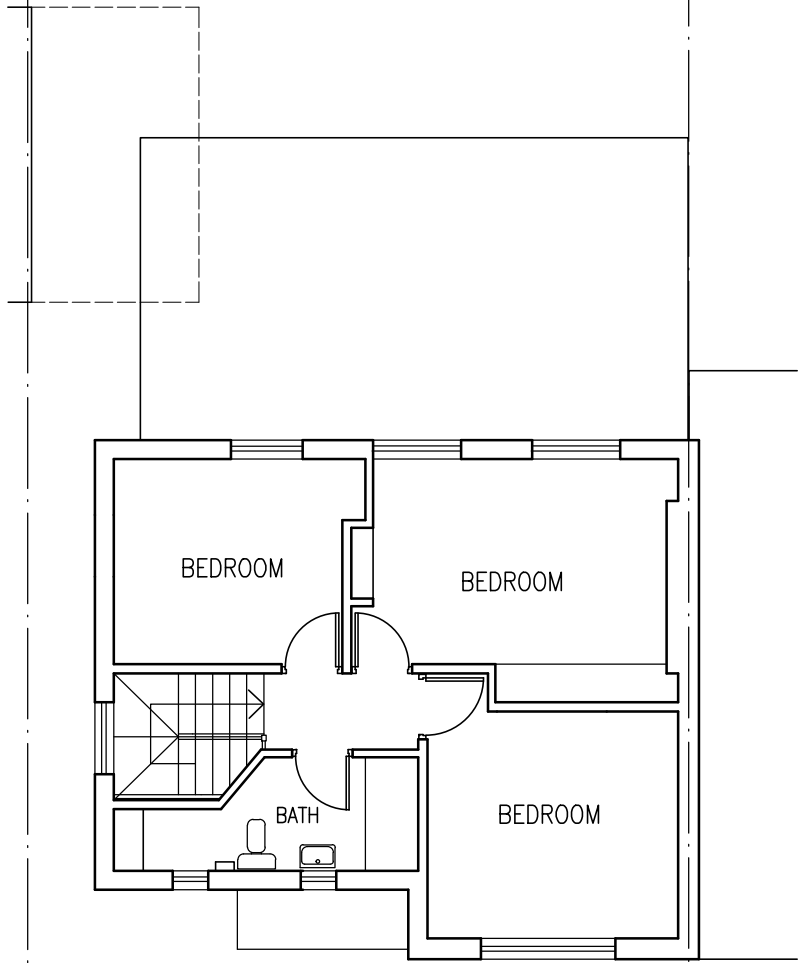


FIRST FLOOR PLAN

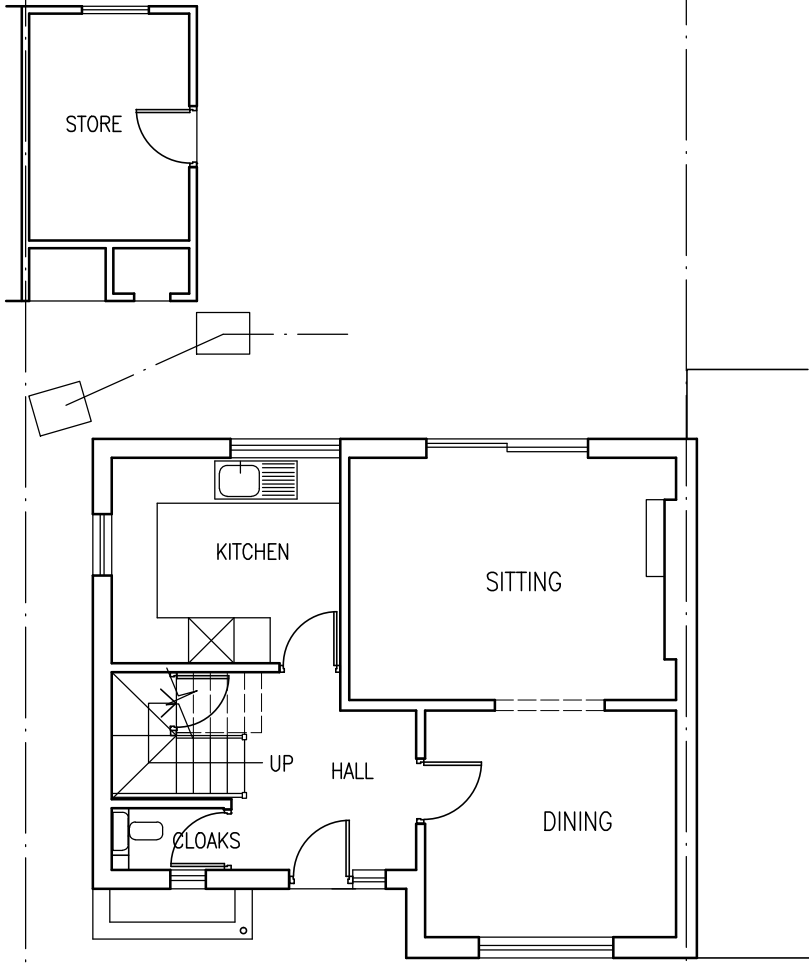


GROUND FLOOR PLAN

EXISTING

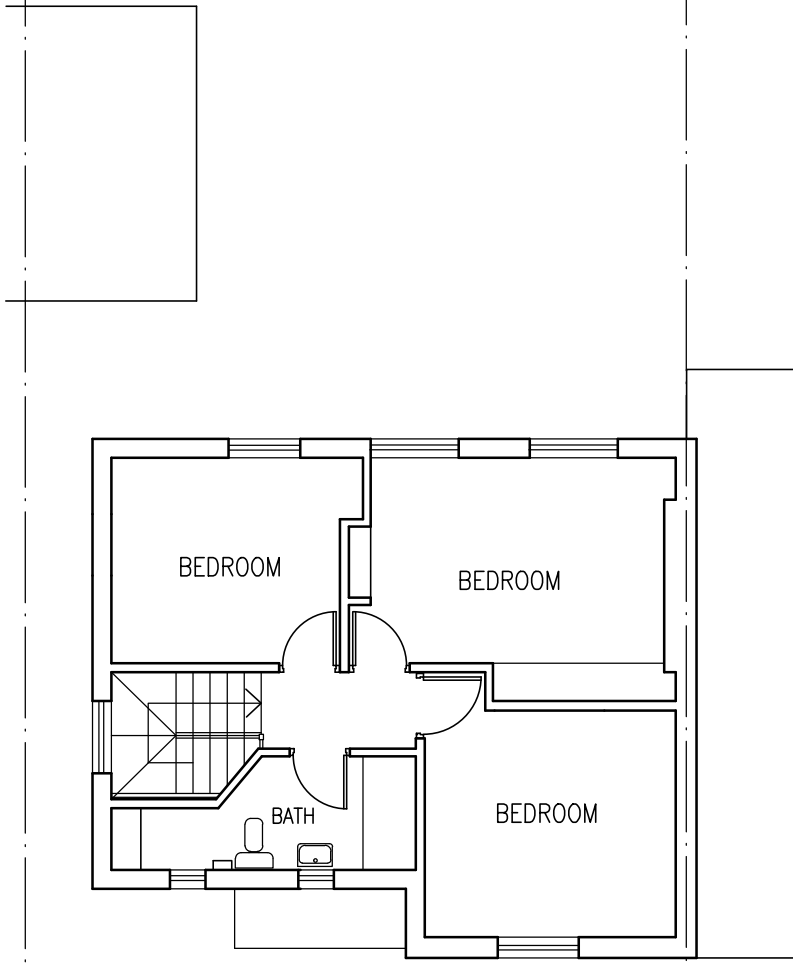

FIRST FLOOR PLAN

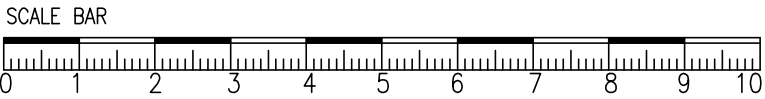

Project
PROPOSED REAR SINGLE STOREY EXTENSION
AT 4 SPRINGFIELD GARDENS RUISLIP HA4 9TQ

Drawing
PLANS

Scale
1/100 @ A3

Date
JULY 2021
Drawn

Drawing No.
D/626/01