


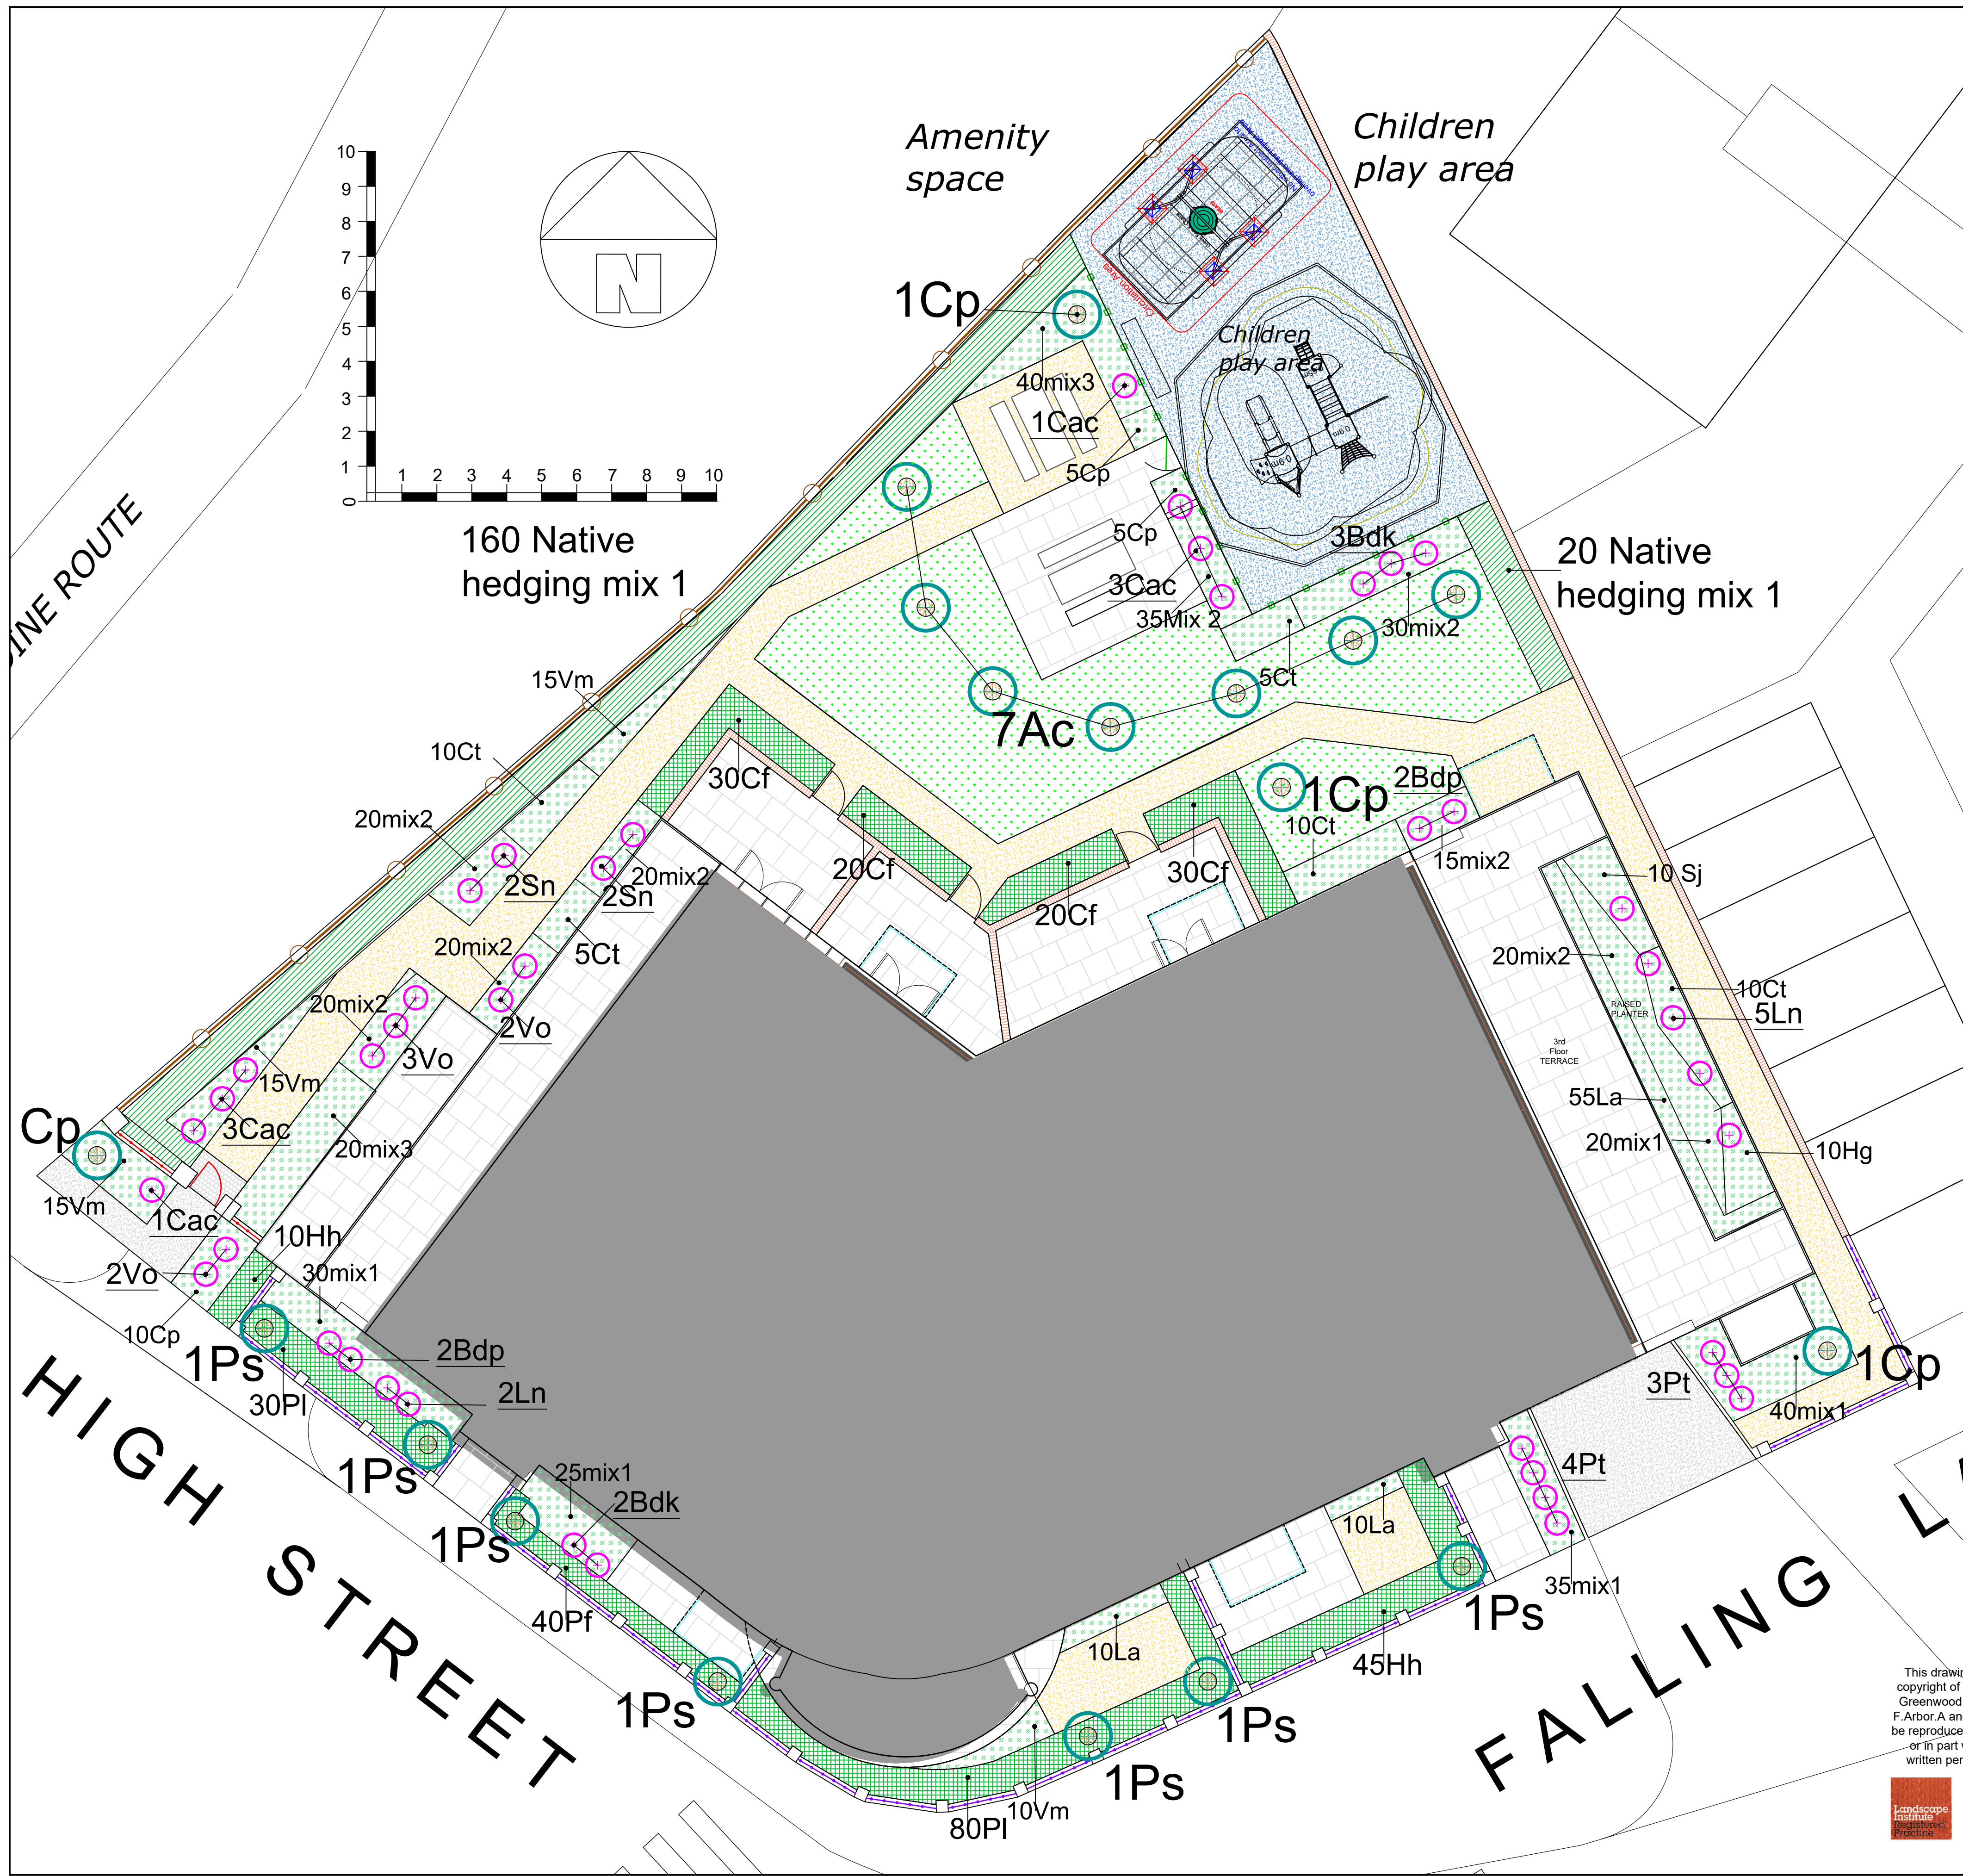

Planting Schedule				
Trees				
Key	Species	Girth	Pot size	Qty
Ac	Alnus cordata	12-14cm	45 litre	7
Cp	Crataegus prunifolia	12-14cm	45 litre	3
Ps	Prunus 'Sunset Boulevard'	12-14cm	45 litre	7
			TOTAL	17
Mixed Native Hedging Species mixed at random. 4 plants per metre in double-staggered rows.				
%	Species	Pot size	Density	Qty
10	Acer campestre	Bareroot	4/m	20
10	Corylus avellana	4/m	20	
10	Cornus sanguinea	Bareroot	4/m	20
40	Crataegus monogyna	Bareroot	4/m	60
10	Ilex aquifolium	Bareroot	4/m	20
10	Ligustrum vulgare	4/m	20	
10	Viburnum opulus	Bareroot	4/m	20
			TOTAL	180
Single Species Hedging				
Key	Species	Pot size	Density	Qty
Cf	Cotoneaster franchetti	3 litre	4/m	100
Hh	Hypericum 'Hidcote'	3 litre	4/m	55
Pf	Photinia fraseri 'Red Robin'	3 litre	4/m	40
Pl	Prunus lusitanica	3 litre	4/m	110
			TOTAL	305
Specimen Shrubs				
Key	Species	Pot size	Density	Qty
Bd	Buddleia Davidii 'Black Knight'	5 litre	Specimen	5
Bdp	Buddleia Davidii 'Peace'	5 litre	Specimen	4
Cac	Corylus avellana 'Contorta'	5 litre	Specimen	8
Ln	Laurus nobilis	5 litre	Specimen	7
Pl	Phormium tenax 'Purpureum'	5 litre	Specimen	7
Sn	Sambucus nigra f. porphyrophylla 'Eva'	5 litre	Specimen	4
Vo	Viburnum opulus	5 litre	Specimen	7
			TOTAL	42
Ground Cover and Shrubs				
Key	Species	Pot size	Density	Qty
Cp	Carex pendula	2 litre	4/m	20
Ct	Choisya ternata	5 litre	2/m	40
La	Lavandula angustifolia 'Hidcote'	9cm	6/m	75
Hw	Hebe 'White Gem'	9cm	6/m	10
Sj	Skimmia japonica 'Wakehurst White'	2 litre	4/m	10
Vm	Vinca minor	9cm	6/m	55
			TOTAL	210
Ground Cover Mixes- Mix 1- in groups of 3/5/ or 7				
Key	Species	Pot size	Density	Qty
30	Festuca glauca 'Elijah Blue'	9cm	4/m	45
10	Cistus x purpureus	2 litre	2/m	15
30	Geranium sanguineum Album	9cm	4/m	45
30	Santolina chamaecyparissus	9cm	4/m	45
			TOTAL	150
Ground Cover Mixes- Mix 2- in groups of 3 or 5 or 7				
%	Species	Pot size	Density	Qty
30	Bergenia cordifolia 'Purpurea'	9cm	4/m	55
30	Geranium macrorrhizum 'Ingwersens Variety'	9cm	4/m	55
30	Hakonechloa macra	9cm	4/m	55
10	Mahonia aquifolium	2 litre	2/m	15
			TOTAL	180
Ground Cover Mixes- Mix 3				
%	Species	Pot size	Density	Qty
30	Comus elegantissima 'Alba'	2 litre	1/m	20
70	Hedera helix- underplanting	9cm	4/m	40
			TOTAL	60

LEGEND

Trees

Specimen shrubs

Mixed native hedge

Single species hedge

Ground cover planting

Lawn

1.8m wall mounted rails

1.2m wall-mounted rails

Bow-top rail fence 1.2m

Brick wall

Close boarded fence 1.8m

Marshalls Fairstone Sawn Versuro paving (Antique Silver)

Gravel

Tarmac

wetpour Safety surface

Bark mulch

Picnic bench and table set

Bench

Playdale Merrymeet Plus

Playdale team swig

This drawing is the copyright of Elizabeth Greenwood C.M.L.I., F.Arbor.A and may not be reproduced in whole or in part without written permission

Scheme
FLC Motors, High Street, Yiewsley. UB7 8AA

Title
Landscape Proposals

Scale
1:100 @ AA or 1:200 @ A3

Elizabeth Greenwood C.M.L.I., F.Arbor.A
10 Knight Street, Sawbridgeworth, Herts, CM21 9AT.
Tel 01279 722381 mobile 07746867402, email ms.ejgreenwood@gmail.com

Date
September 2021

Drawn by
E.J.G

Job No
1059.21

Dwg No
1059.21.1