


A	Drawing corrected 09/2/2022
B	Drawing corrected 04/4/2022

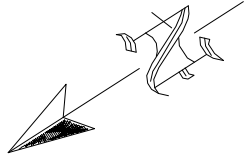

TERRACE	AREA (m ²)
Flat 16	19.1
Flat 24	18.7
Flat 28	26.6
Communal	96.5

FLC MOTORS ,HIGH ST, YIEWSLEY
MIDDLESEX UB7 8AA

Scale Bar 1:100 @ A2

0 1 2 3 4 5 6 7 8 9 10 Metres

THE GILLETT MACLEOD PARTNERSHIP
Chartered Architects & Town Planning Consultants
1 High Road Old Eastcote Pinner Middlesex HA5 2EW Tel. 0208 868 1333

REVISION	B	drawer
		C